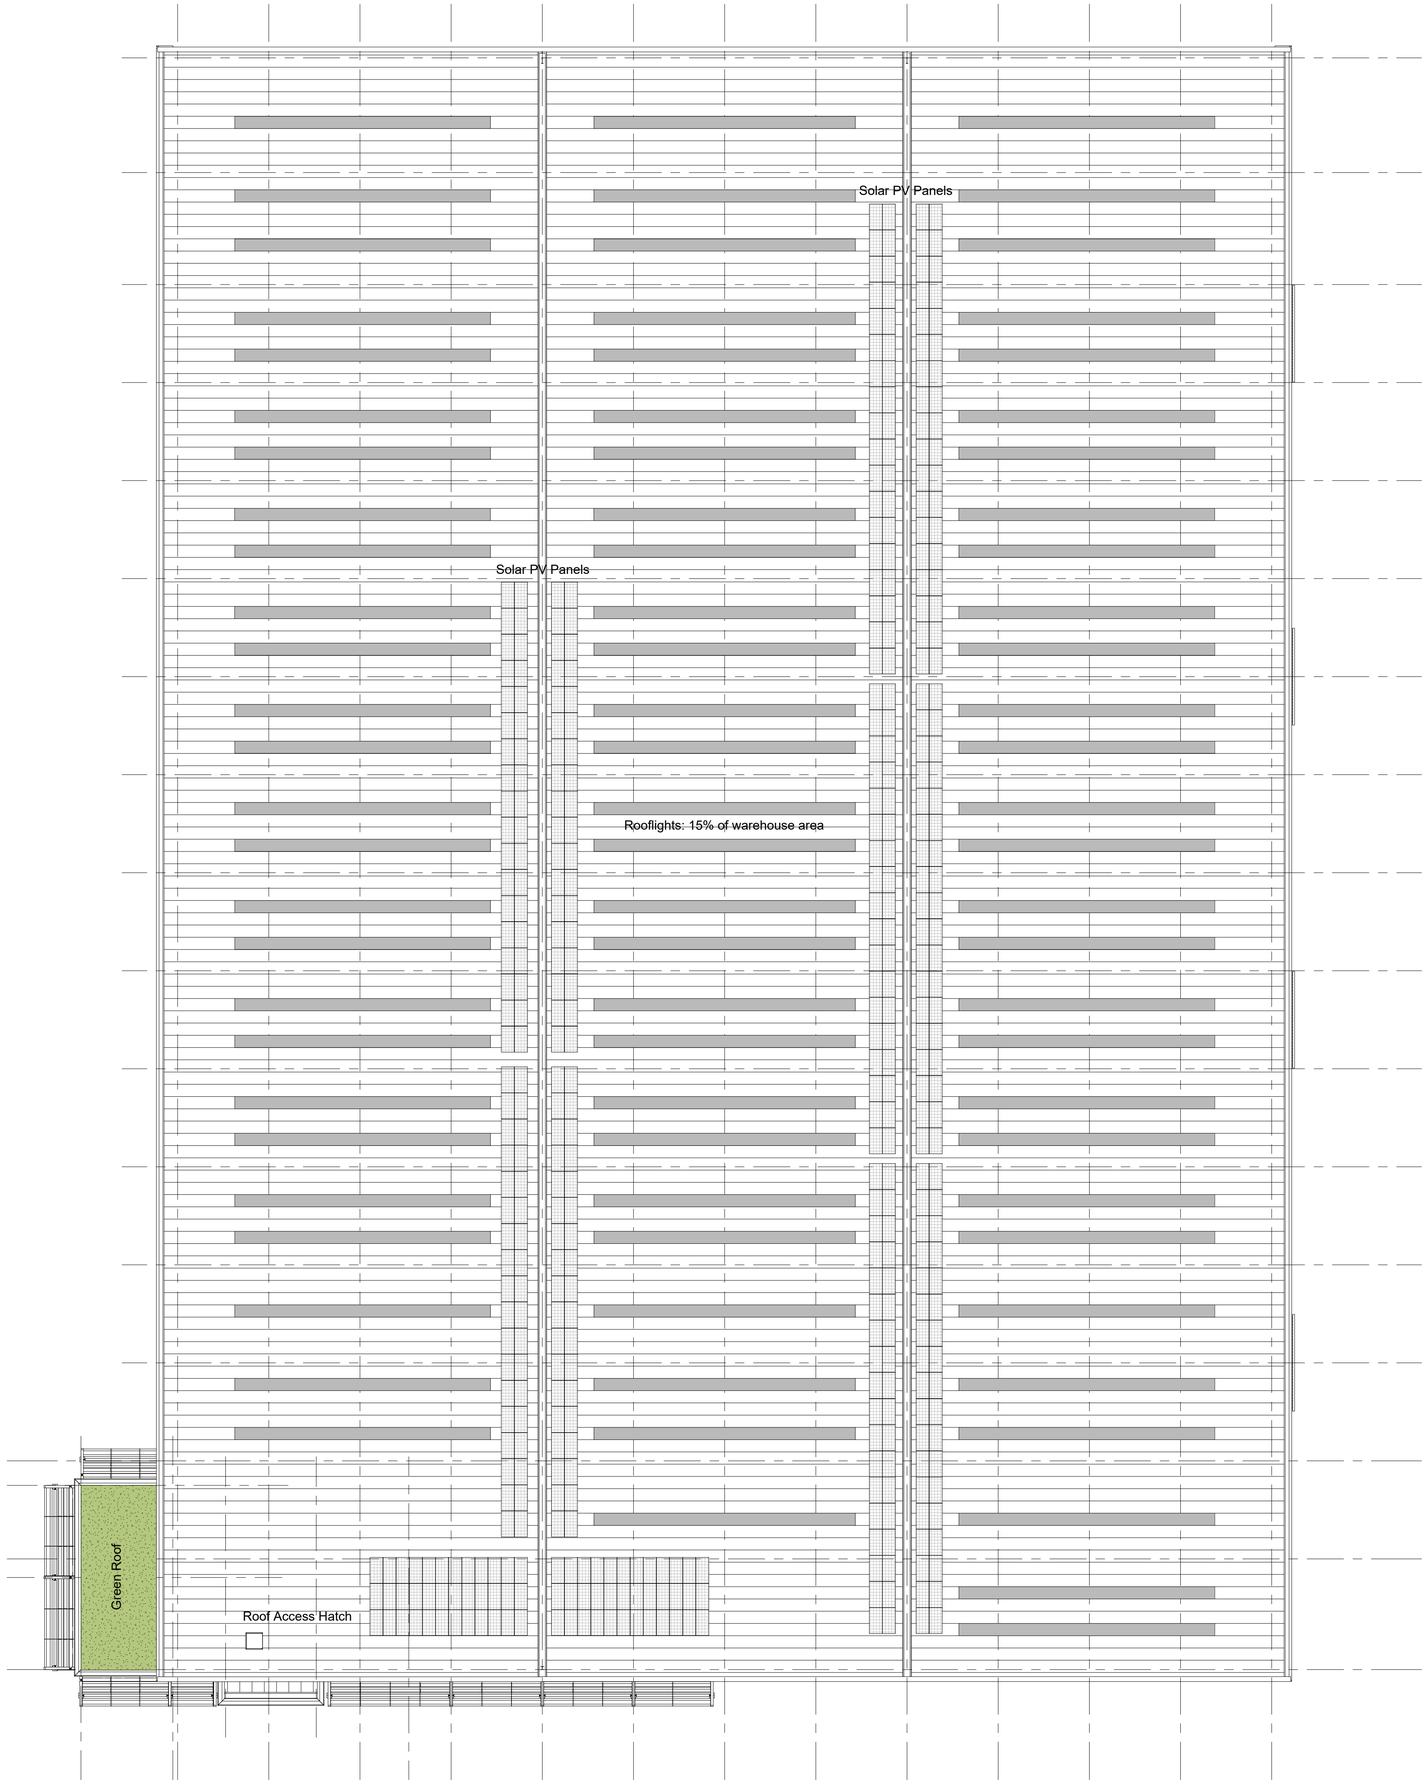

1 / 211 Roof Plan
1 : 250

NOTES:

SUBJECT TO STATUTORY CONSENTS

BASED ON SURVEY BY GREENHATCH LTD. REF:33865_T REV 0, 24.06.19

BASED ON OS MAP REPRODUCED BY PERMISSION OF CONTROLLER OF HM STATIONARY OFFICE (c) CROWN COPYRIGHT

COPYRIGHT RESERVED

DO NOT USE ELECTRONIC VERSIONS OF THIS DRAWING TO DETERMINE DIMENSIONS UNLESS SPECIFICALLY AUTHORISED BY MICHAEL SPARKS ASSOCIATES

IF USING AN ELECTRONIC VERSION OF THIS DRAWING FIGURED DIMENSIONS TAKE PRECEDENCE AND NOTIFY MICHAEL SPARKS ASSOCIATES OF ANY DISCREPANCIES

N

PLANNING

REV	DATE	NOTE	DRAWN	CHECKED
A	25.04.2022	Rooflights amended; Solar PV panels added.	MK	SD
-	09.11.2020	First Issue	JS	SD

MICHAEL SPARKS ASSOCIATES

CHARTERED ARCHITECTS

11PLATO PLACE
ST. DIONIS ROAD
LONDON SW6 4TU

TELEPHONE 020 7736 6162
www.msa-architects.co.uk

PROLOGIS

TITLE
IRONBRIDGE ROAD, HAYES

DRAWING
DC2 Roof Plan

CLIENT
PROLOGIS UK LTD

DATE	SCALE	DRAWN	
04/03/2022	1 : 250@A1	JS	
MSA NUMBER	STATUS	CHECKED	MSA SERIES
30928	PLANNING	SD	RE

DRAWING NUMBER
30928-PL-211A