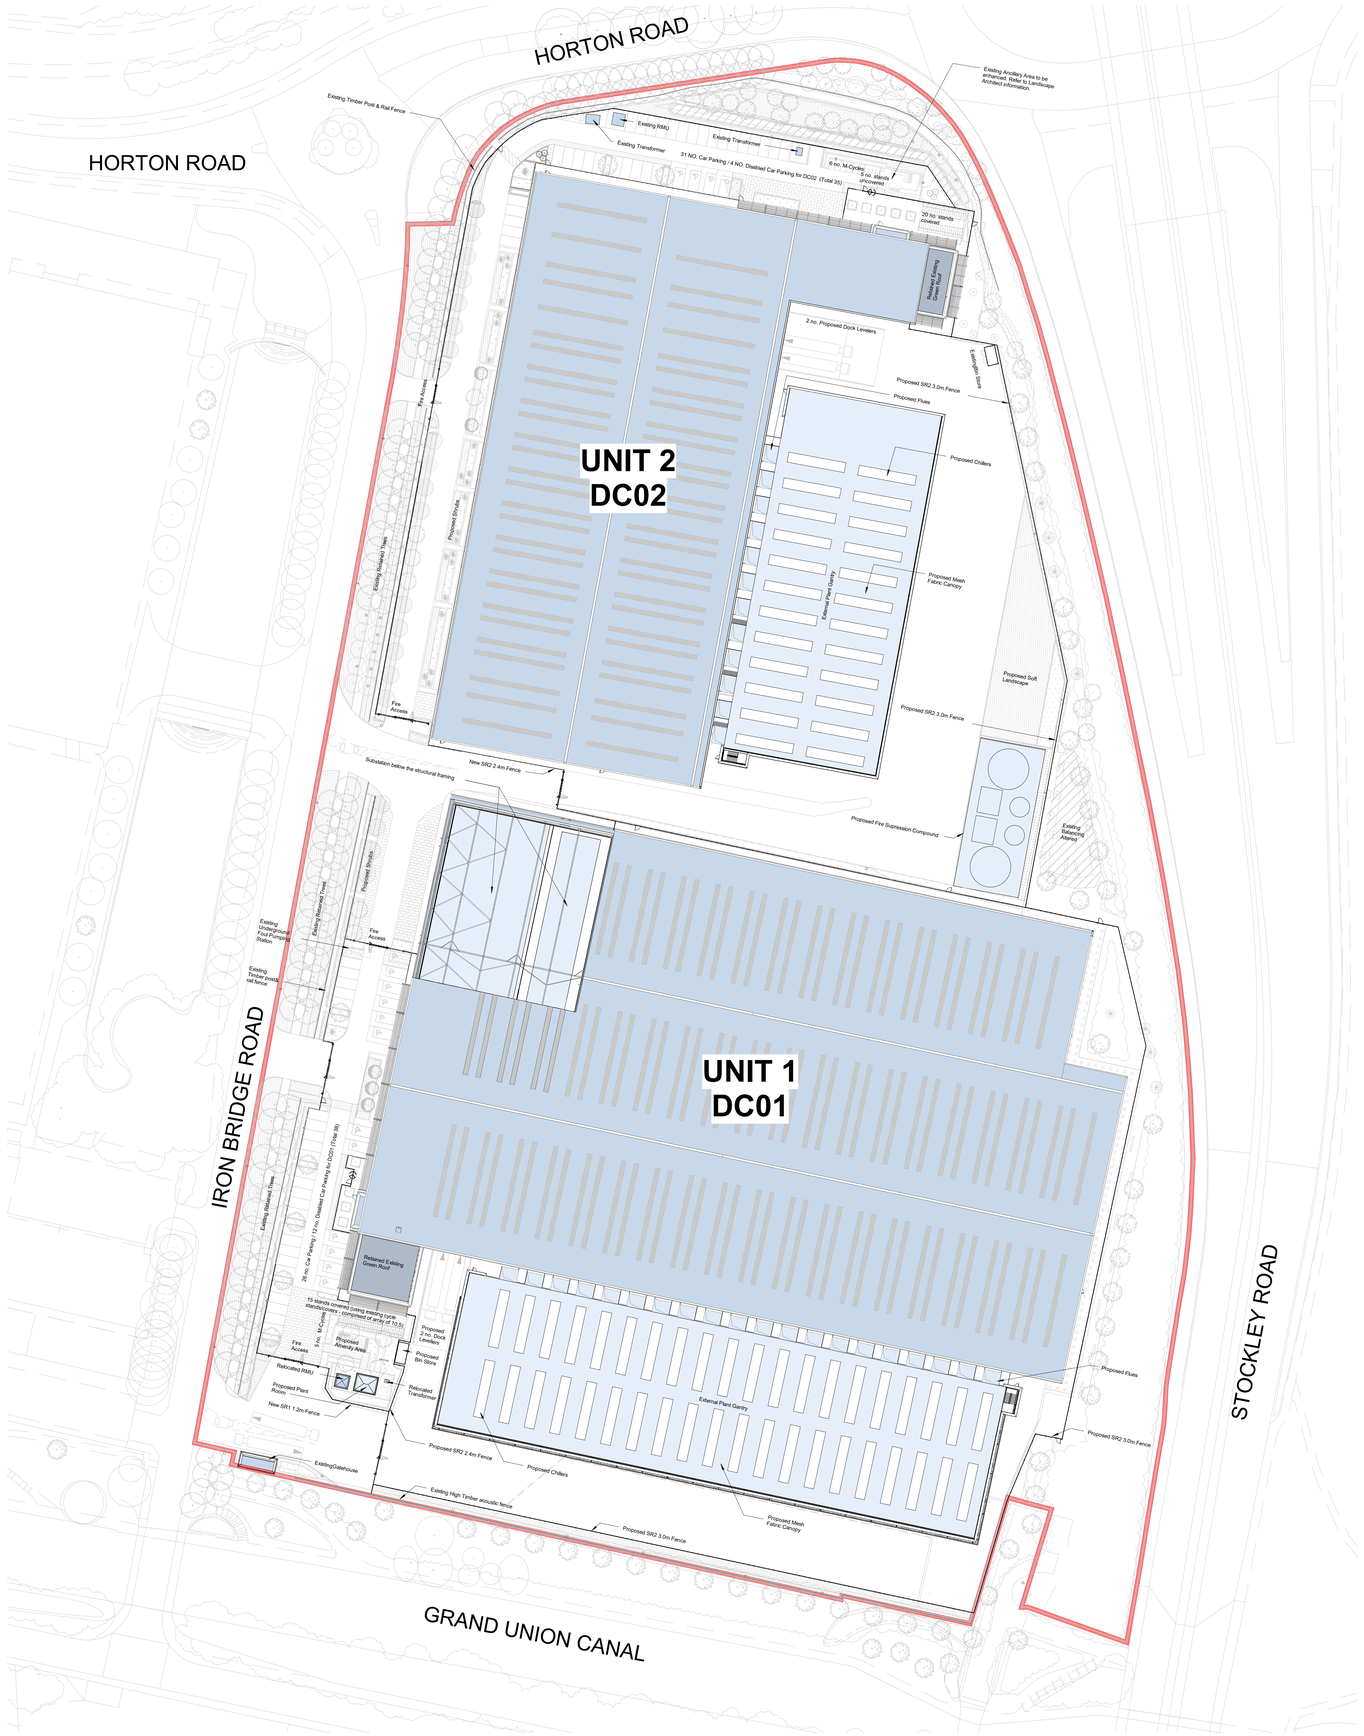

1 Proposed Site Plan
1 : 500

THE COPYRIGHT OF THIS DRAWING IS VESTED WITH CW O'BRIEN ARCHITECTS LIMITED AND MUST NOT BE COPIED OR REPRODUCED WITHOUT THE CONSENT OF THE COMPANY.

FIGURED DIMENSIONS ONLY TO BE TAKEN FROM THIS DRAWING. DO NOT SCALE.

ALL CONTRACTORS MUST VISIT THE SITE AND BE RESPONSIBLE FOR CHECKING ALL SETTING OUT DIMENSIONS AND NOTIFYING THE ARCHITECT OF ANY DISCREPANCIES PRIOR TO ANY MANUFACTURE OR CONSTRUCTION WORK.

NOTES:

1. THIS DRAWING IS TO BE READ IN CONJUNCTION WITH ALL RELEVANT CONSULTANTS' DRAWINGS, SPECIFICATIONS, SCHEDULES, AND OTHER ASSOCIATED PROJECT INFORMATION.

2. ALL DIMENSIONS SHOWN ON THIS DRAWING ARE IN MM UNLESS OTHERWISE STATED.

N
Drawing North

Sheet Note:

1. The surrounding context is provided for illustrative and reference purposes only. It must not be used as a substitute for a verified site survey.

2.For Landscape information refer to MFA statement and drawings

Proposed Site Layout Key:

- Application Site Boundary
- Existing Building
- Proposed Building

Rev	Date	Description	Issued By
P01	20/03/2026	Issued for Planning	SS

Project Stage
PLANNING

N
True North

Client:
PROLOGIS

Project:
PLON01
Iron Bridge Road North, UB11 1BT

Drawing Title:
Sitewide - Proposed Site Layout

Drawn	Checked	Paper Size	Scale	Date
SS	SS	A0	As indicated	20/03/2026

Project No.	Drawing No.	Revision
PLON01	30003	P01

File Name
PLON01-CWO-SW-ZZ-DR-Q-30003

Purpose Code
PLANNING

Acceptance Code

C+W O'BRIEN ARCHITECTS

London | t: +44 (0)20 4520 6998 | www.cwoarchitects.com | contact@cwoarchitects.com