




EXISTING MATERIALS
PITCHED ROOF: BROWN INTERLOCKING TILES
WALLS: WHITE PAINTED RENDER

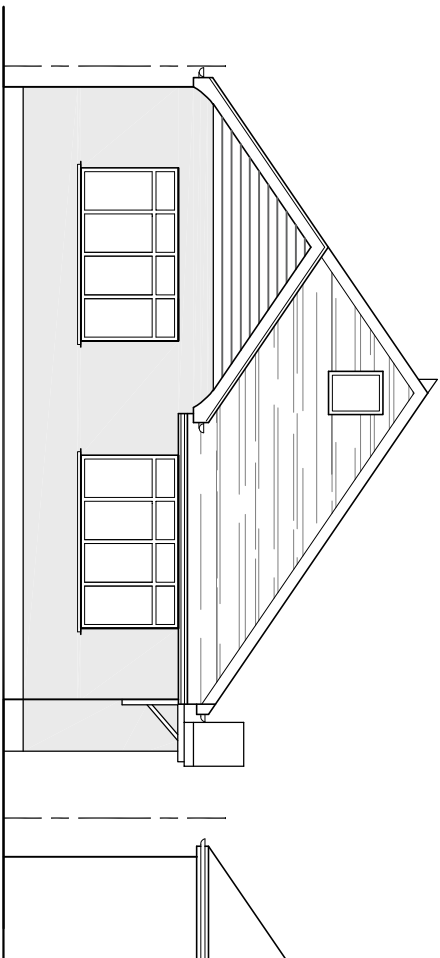


WEST ELEVATION

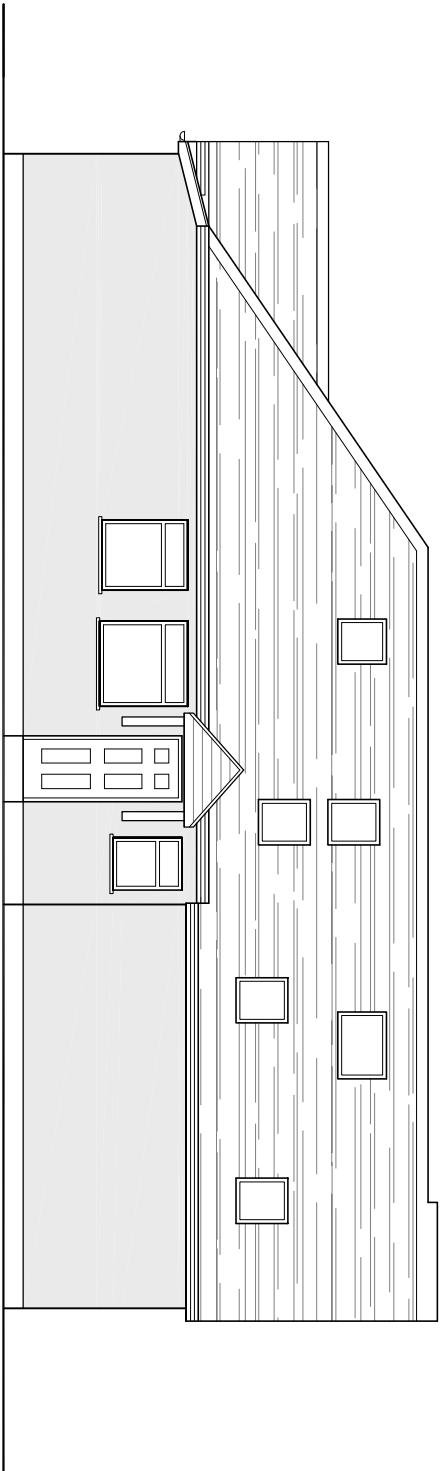

SOUTH ELEVATION

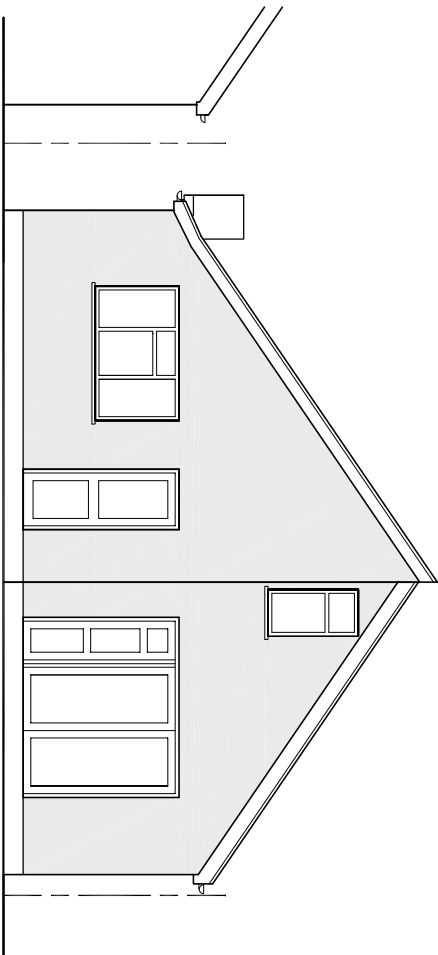

EAST ELEVATION

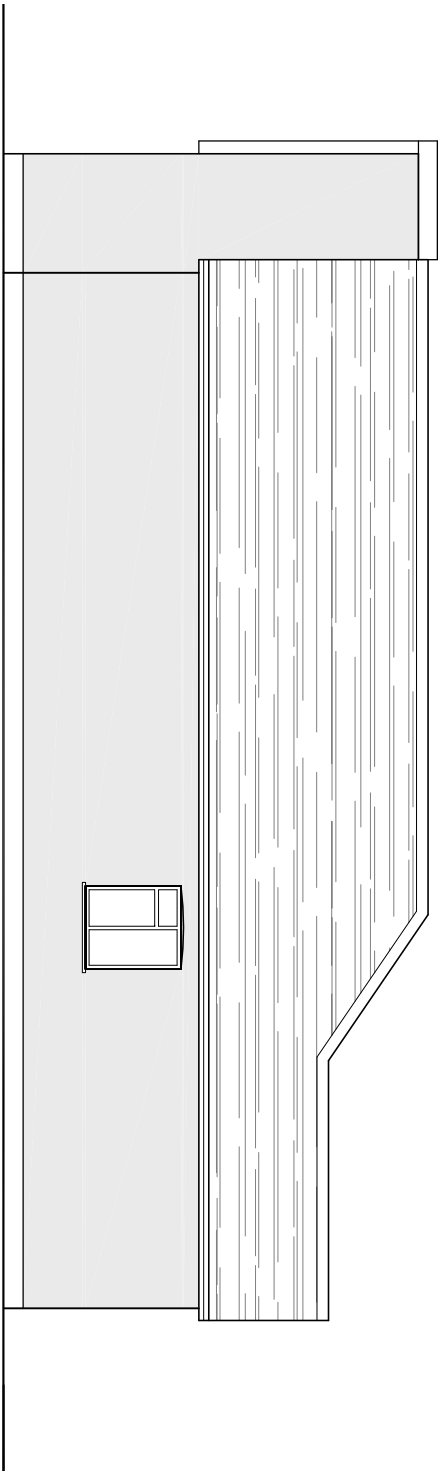

NORTH ELEVATION

[illegible]