

NOTES

CONTRACTORS MUST VERIFY ALL DIMENSIONS ON SITE BEFORE COMMENCING ANY WORK ON SHOP DRAWINGS

DO NOT SCALE FROM THIS DRAWING

RS ATPA COPYRIGHT

- Notes:
1. Do not scale this drawing
 2. All dimensions to be verified on site and any discrepancy reported to the client
 3. This drawing to be read in conjunction with all relevant drawings

A	Planning Issue	20.02.21	RS
REV	AMENDMENT	DATE	CHKD

Proposed Loft Conversion

CLIENT


Sadeem Saadiq

PROJECT

74 Bath Road
Harlington - Middlesex
UB3 5AL

DRAWING TITLE

Block Plan
Sheet 6

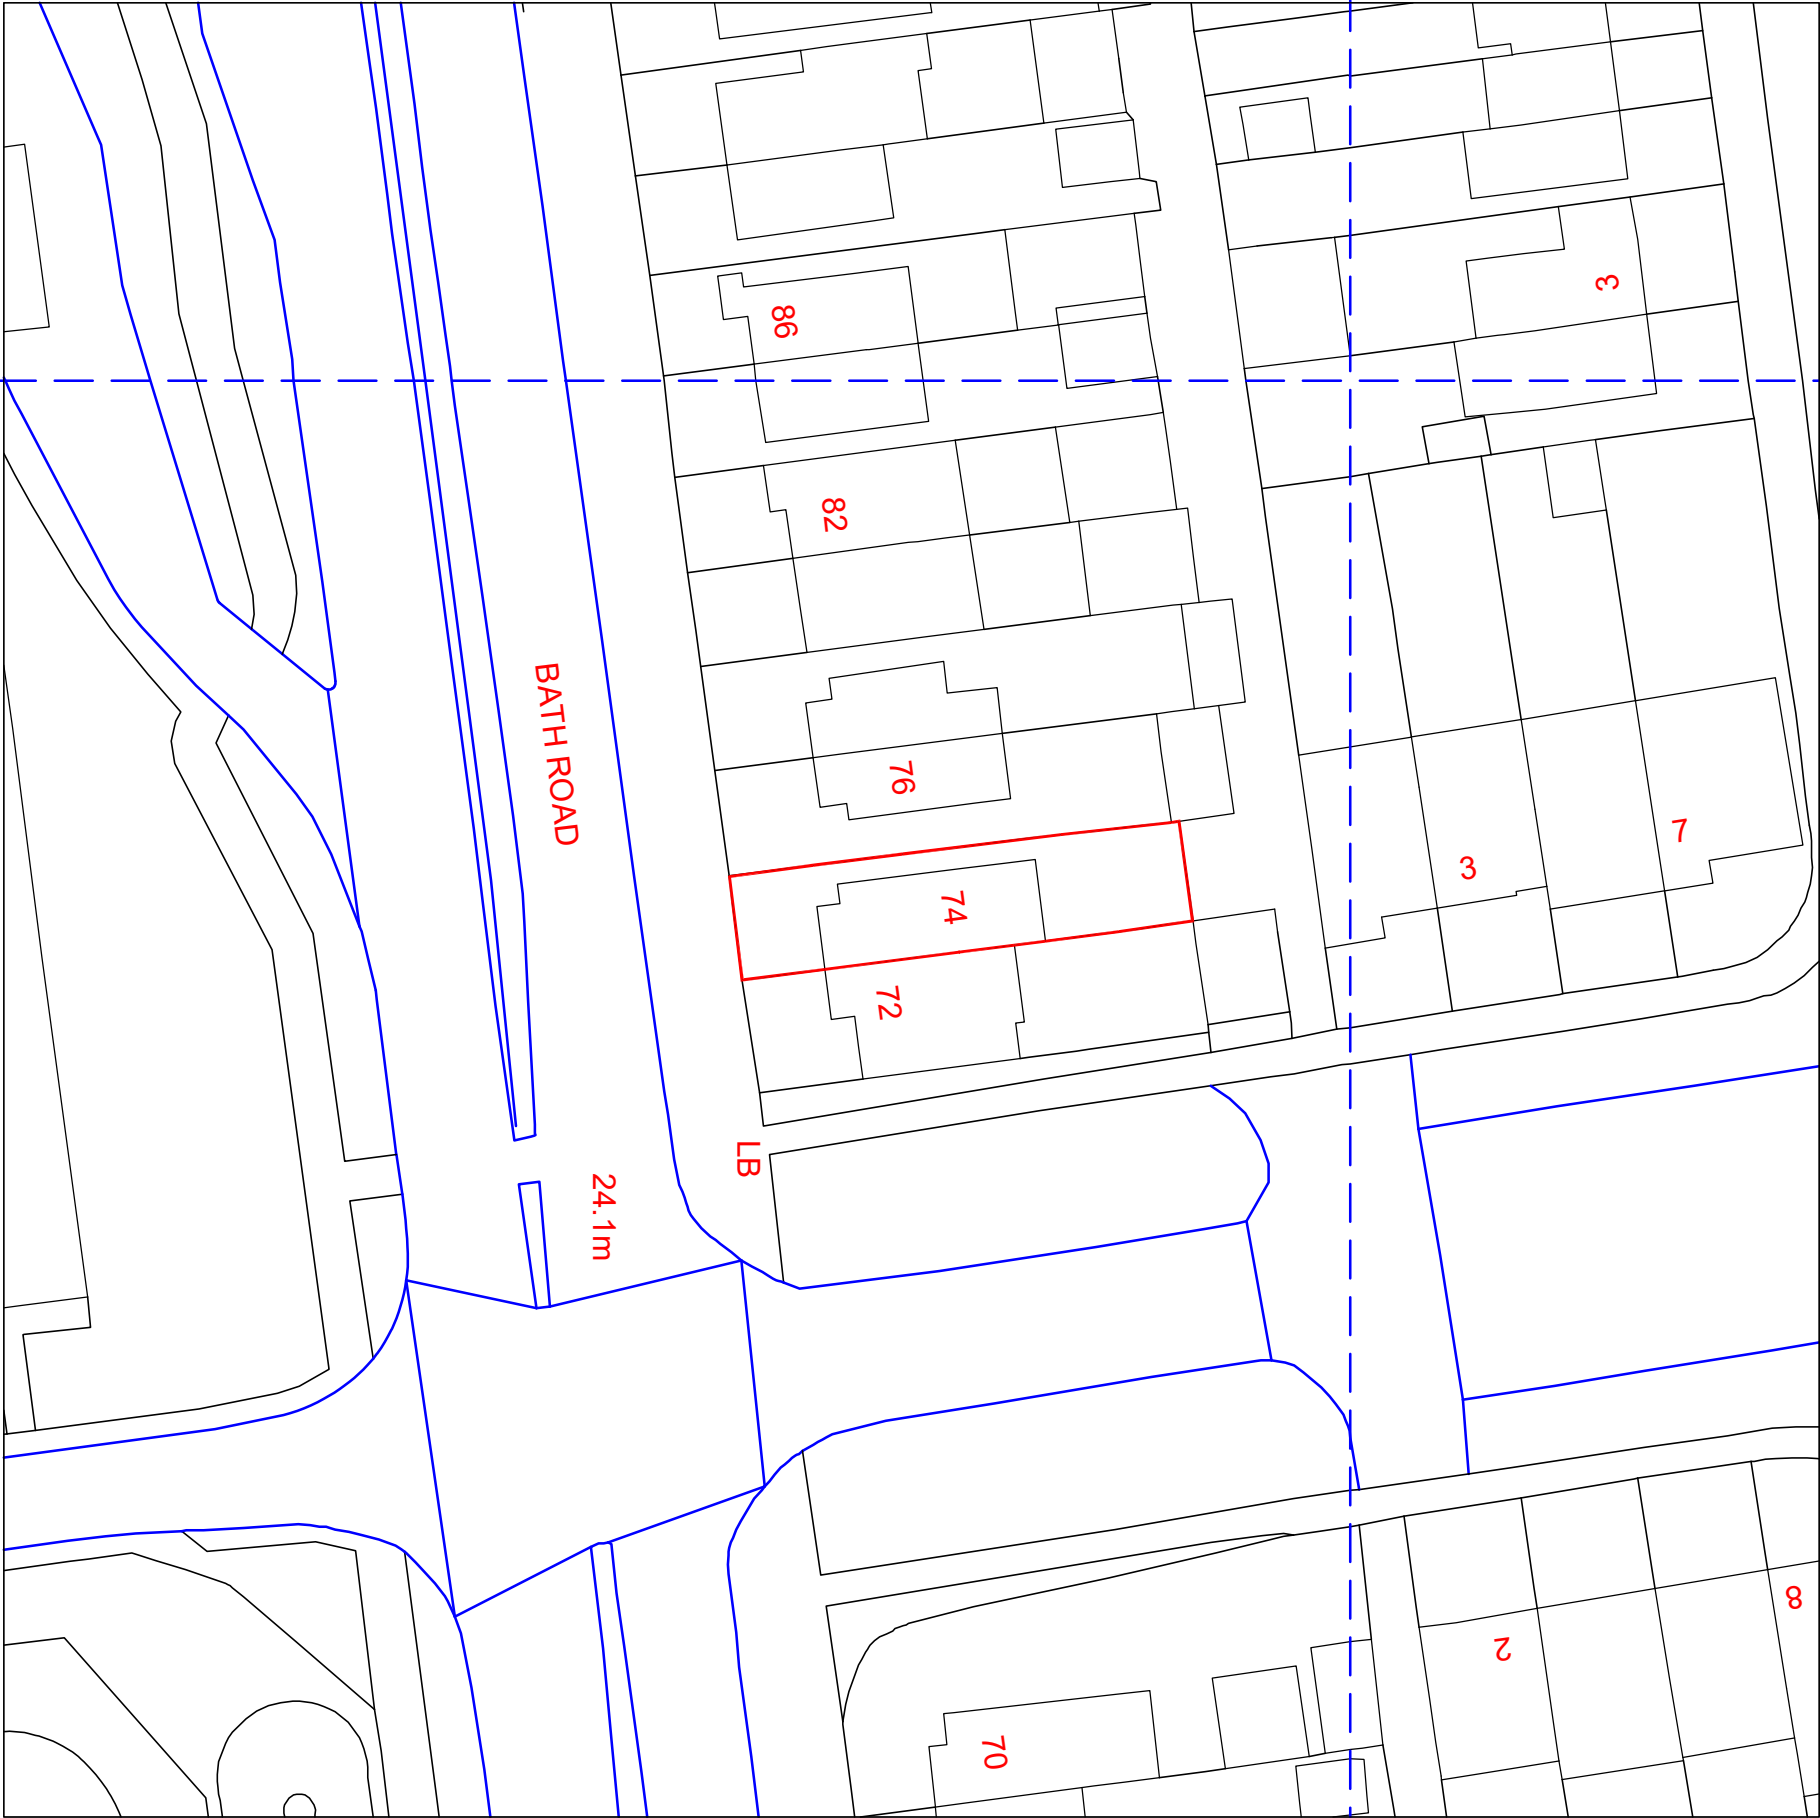

DRAWING STATUS

Planning Issue

SCALE	DRAWN BY	CHECKED	DATE
1:250 @ A1	RS	RS	20.02.21
1:500 @ A3			
DRAWING NUMBER		REVISION	
2021 -11- 06		A	