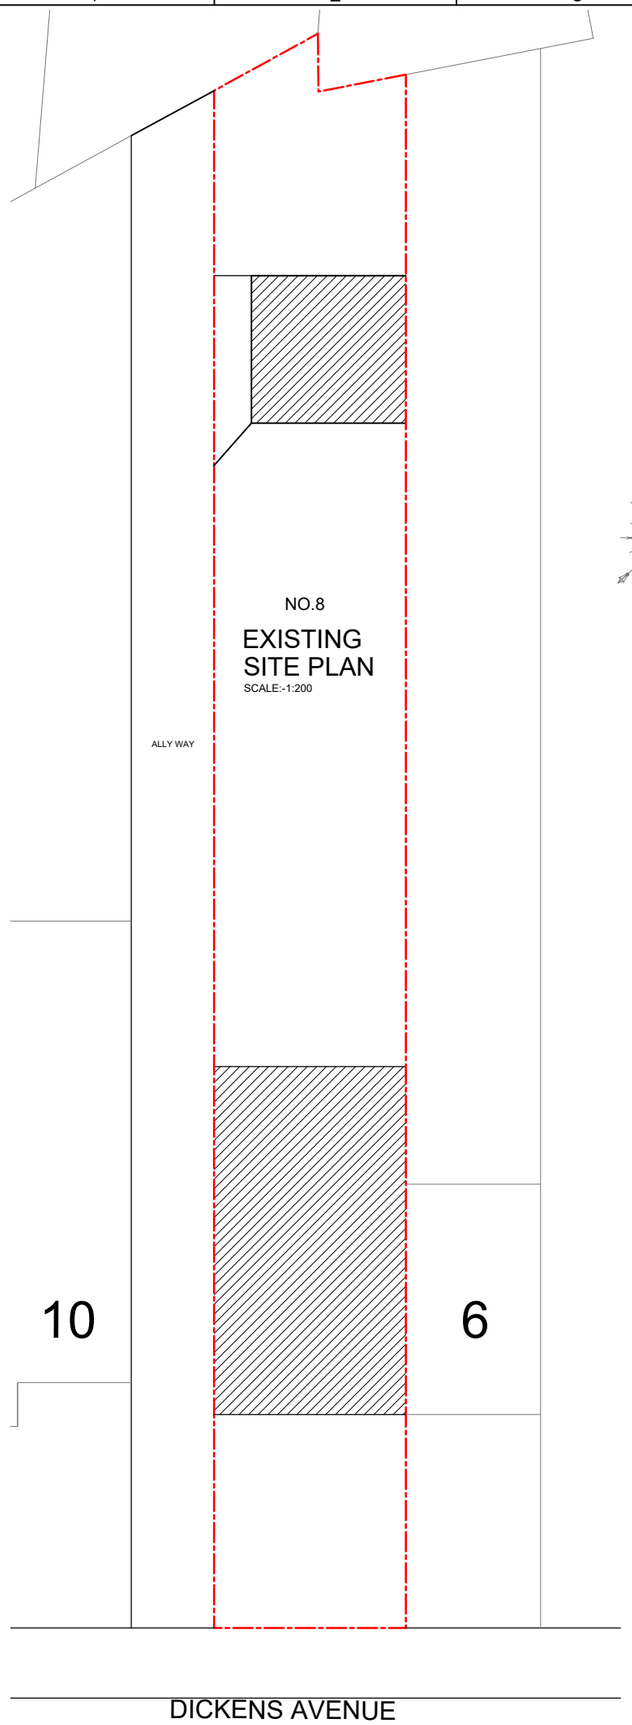

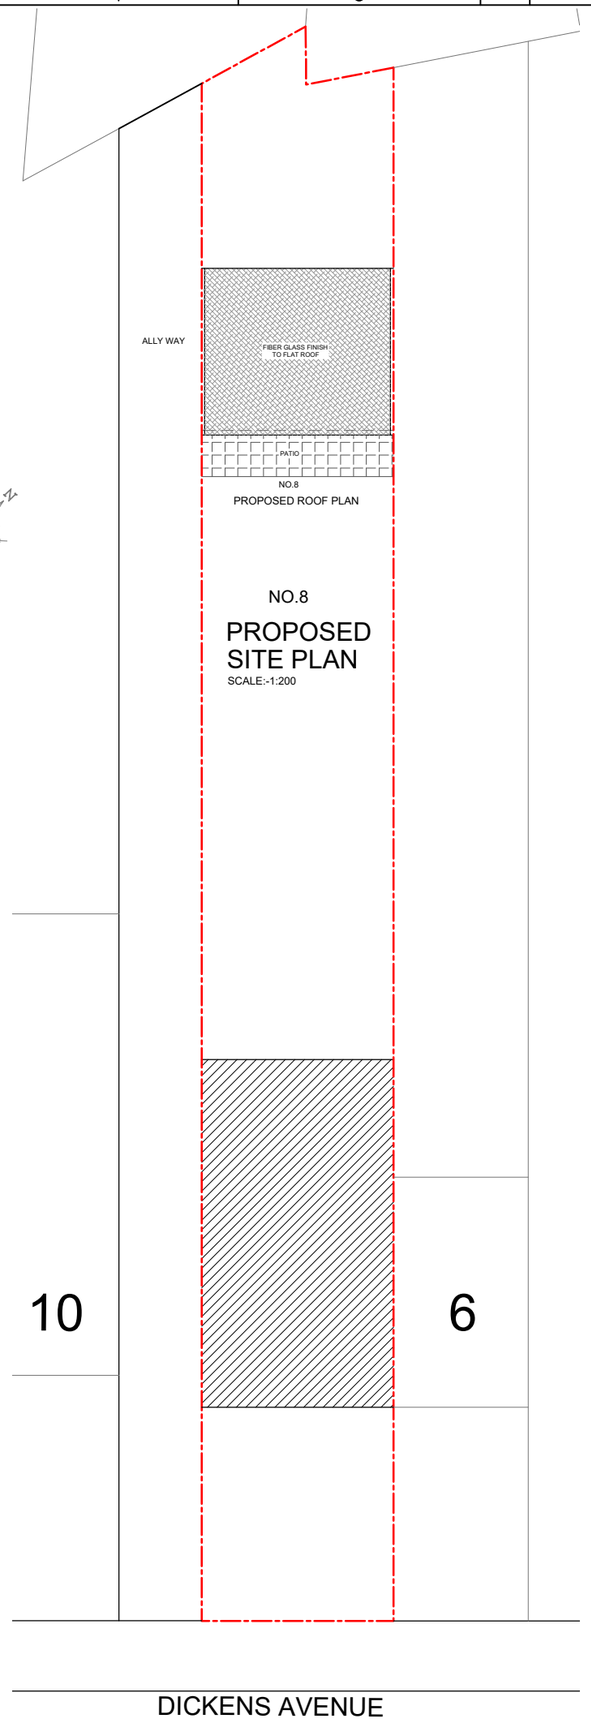

LOCATION PLAN
1 : 1250 SCALE

0m 10m 20m 30m 40m 50m 60m 70m 80m 90m 100m
SCALE @ 1:1250

0m 5m 10m 15m 20m
SCALE @ 1:200

NOTES :

	Date	Revisions

SJR DESIGN LTD.
(ARCHITECTURAL DESIGN & CONSULTANT)

Client MR. AASHRAYA THAPA

Job Title
8 DICKENS AVENUE
UXBRIDGE
UB8 3DH

Drawing Title
LOCATION EXISTING AND PROPOSED SITE PLANS

Scale: 1 : 200 / 1250 (A3)
Date: JANUARY 2025
Checked by: Drawn by: RS

Drg No. TP/689/OUT01
Rev.