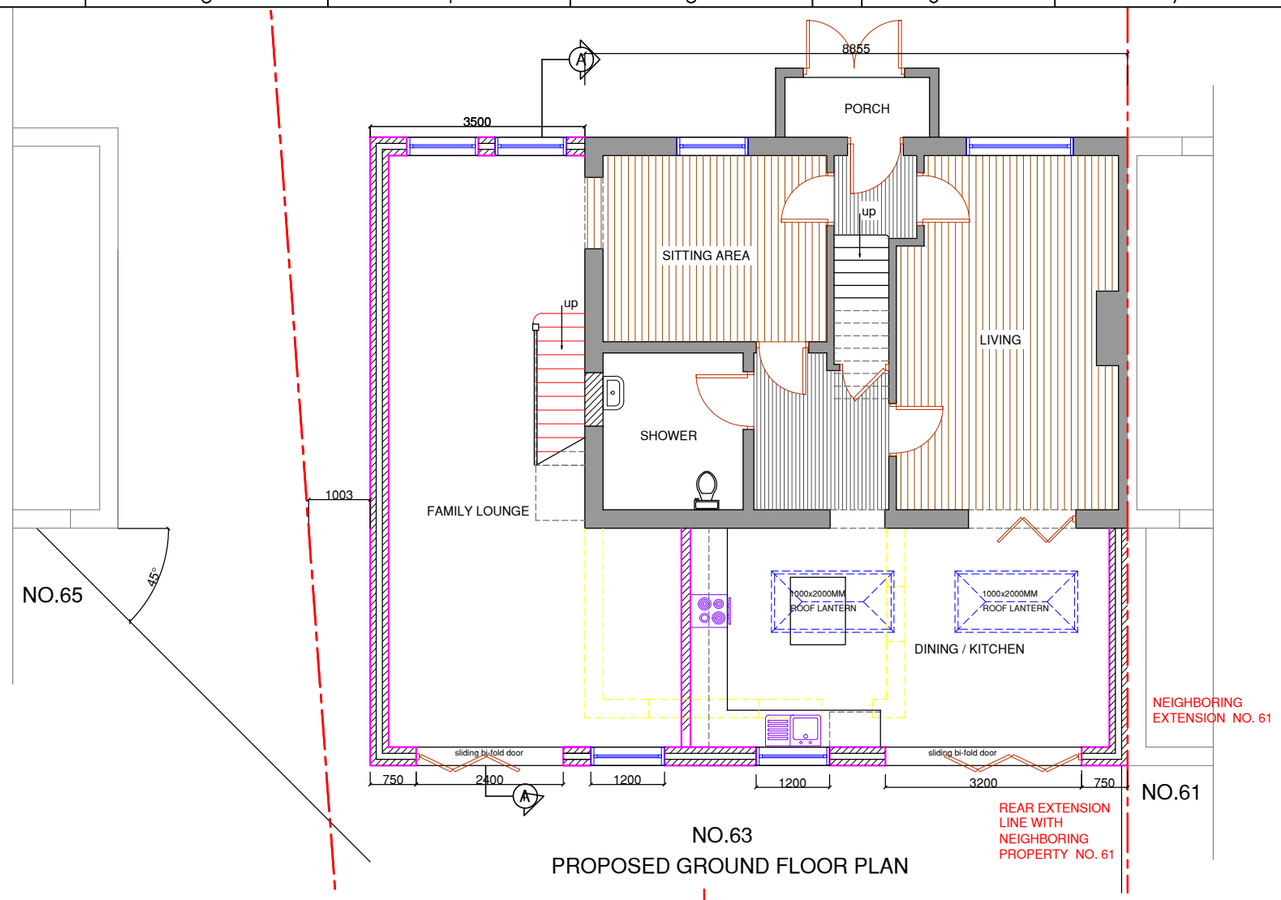

NO.63
PROPOSED GROUND FLOOR PLAN

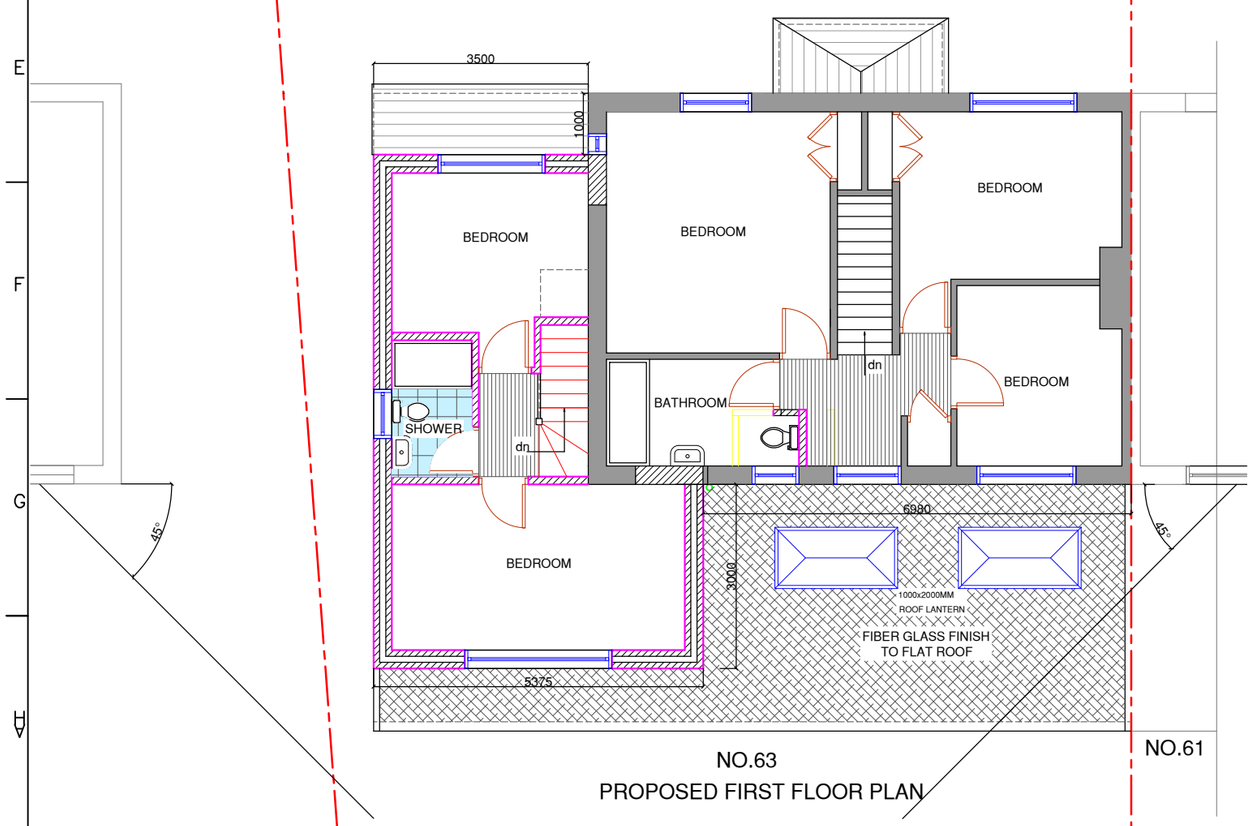

NO.63
PROPOSED FIRST FLOOR PLAN

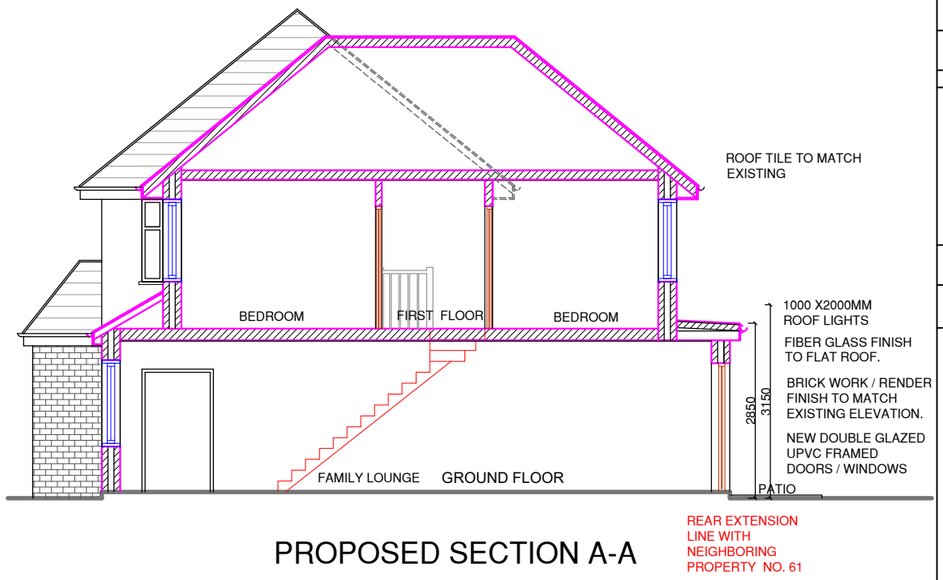

PROPOSED SECTION A-A

0m 1m 2m 3m 4m 5m
SCALE @ 1:100

NOTES :

A	MAY 2024	REAR EXTENSION REDUCED TO LINE WITH NEIGHBOURING EXTENSION AT No. 61
	Date	Revisions

SJR DESIGN LTD.
(ARCHITECTURAL DESIGN & CONSULTANT)

Client: MR & MRS. BHARAT SHRESTHA

Job Title
63 EAST AVENUE
HAYES
UB3 2HR

Drawing Title
PROPOSED FLOOR PLANS AND SECTION

Scale: 1 : 100 (A3)
Date: APRIL 2024
Checked by: Drawn by: RS

Drg No. TP/654/04
Rev. A