PROPOSED FRONT ELEVATION

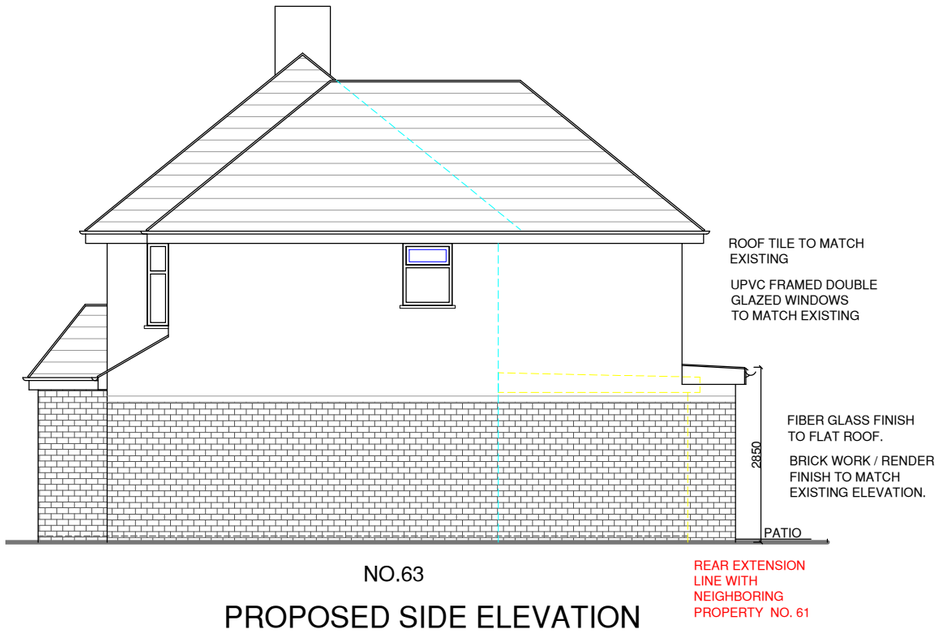

PROPOSED SIDE ELEVATION

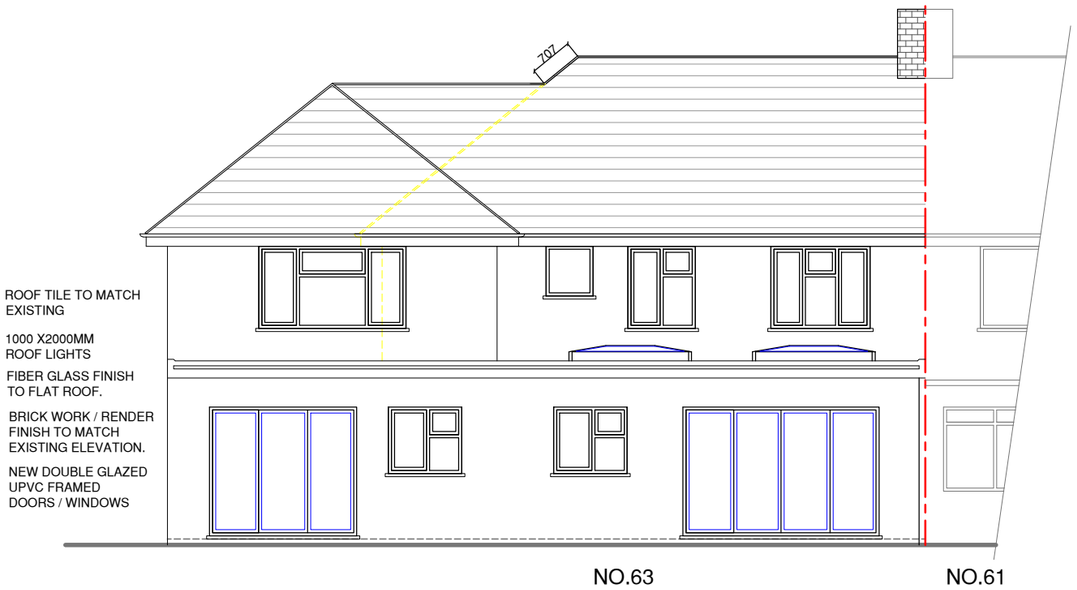

PROPOSED REAR ELEVATION

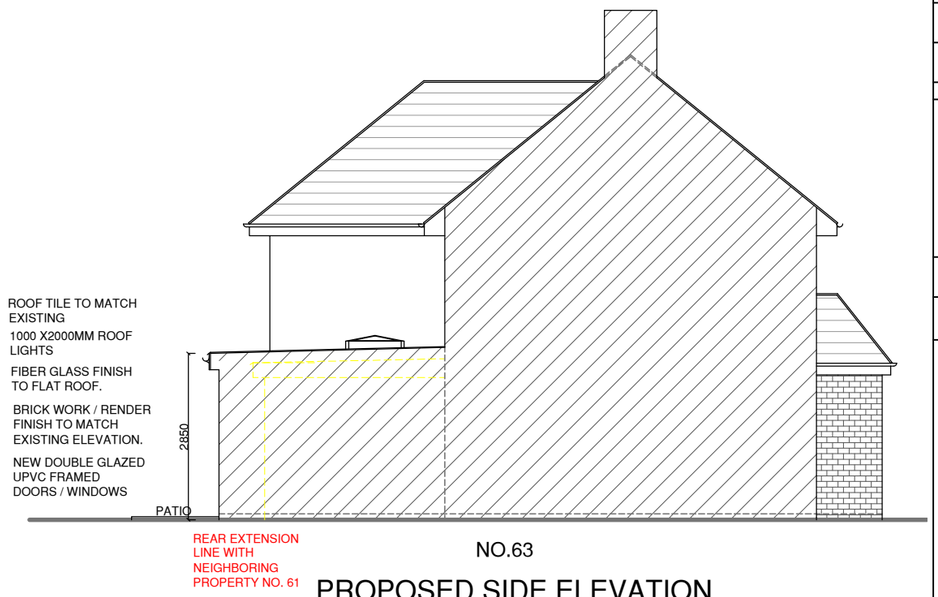

PROPOSED SIDE ELEVATION

0m 1m 2m 3m 4m 5m

SCALE @ 1:100

NOTES :

A	MAY 2024	REAR EXTENSION REDUCED TO LINE WITH NEIGHBOURING EXTENSION AT No. 61
	Date	Revisions

SJR DESIGN LTD.
(ARCHITECTURAL DESIGN & CONSTRUCTION)

Client: MR & MRS. BHARAT SHRESTHA

Job Title

63 EAST AVENUE
HAYES
UB3 2HR

Drawing Title

PROPOSED ELEVATIONS

Scale: 1 : 100 / 1250 (A3)

Date: APRIL 2024

Checked by: | Drawn by: RS

Drg No. TP/654/06 | Rev. A