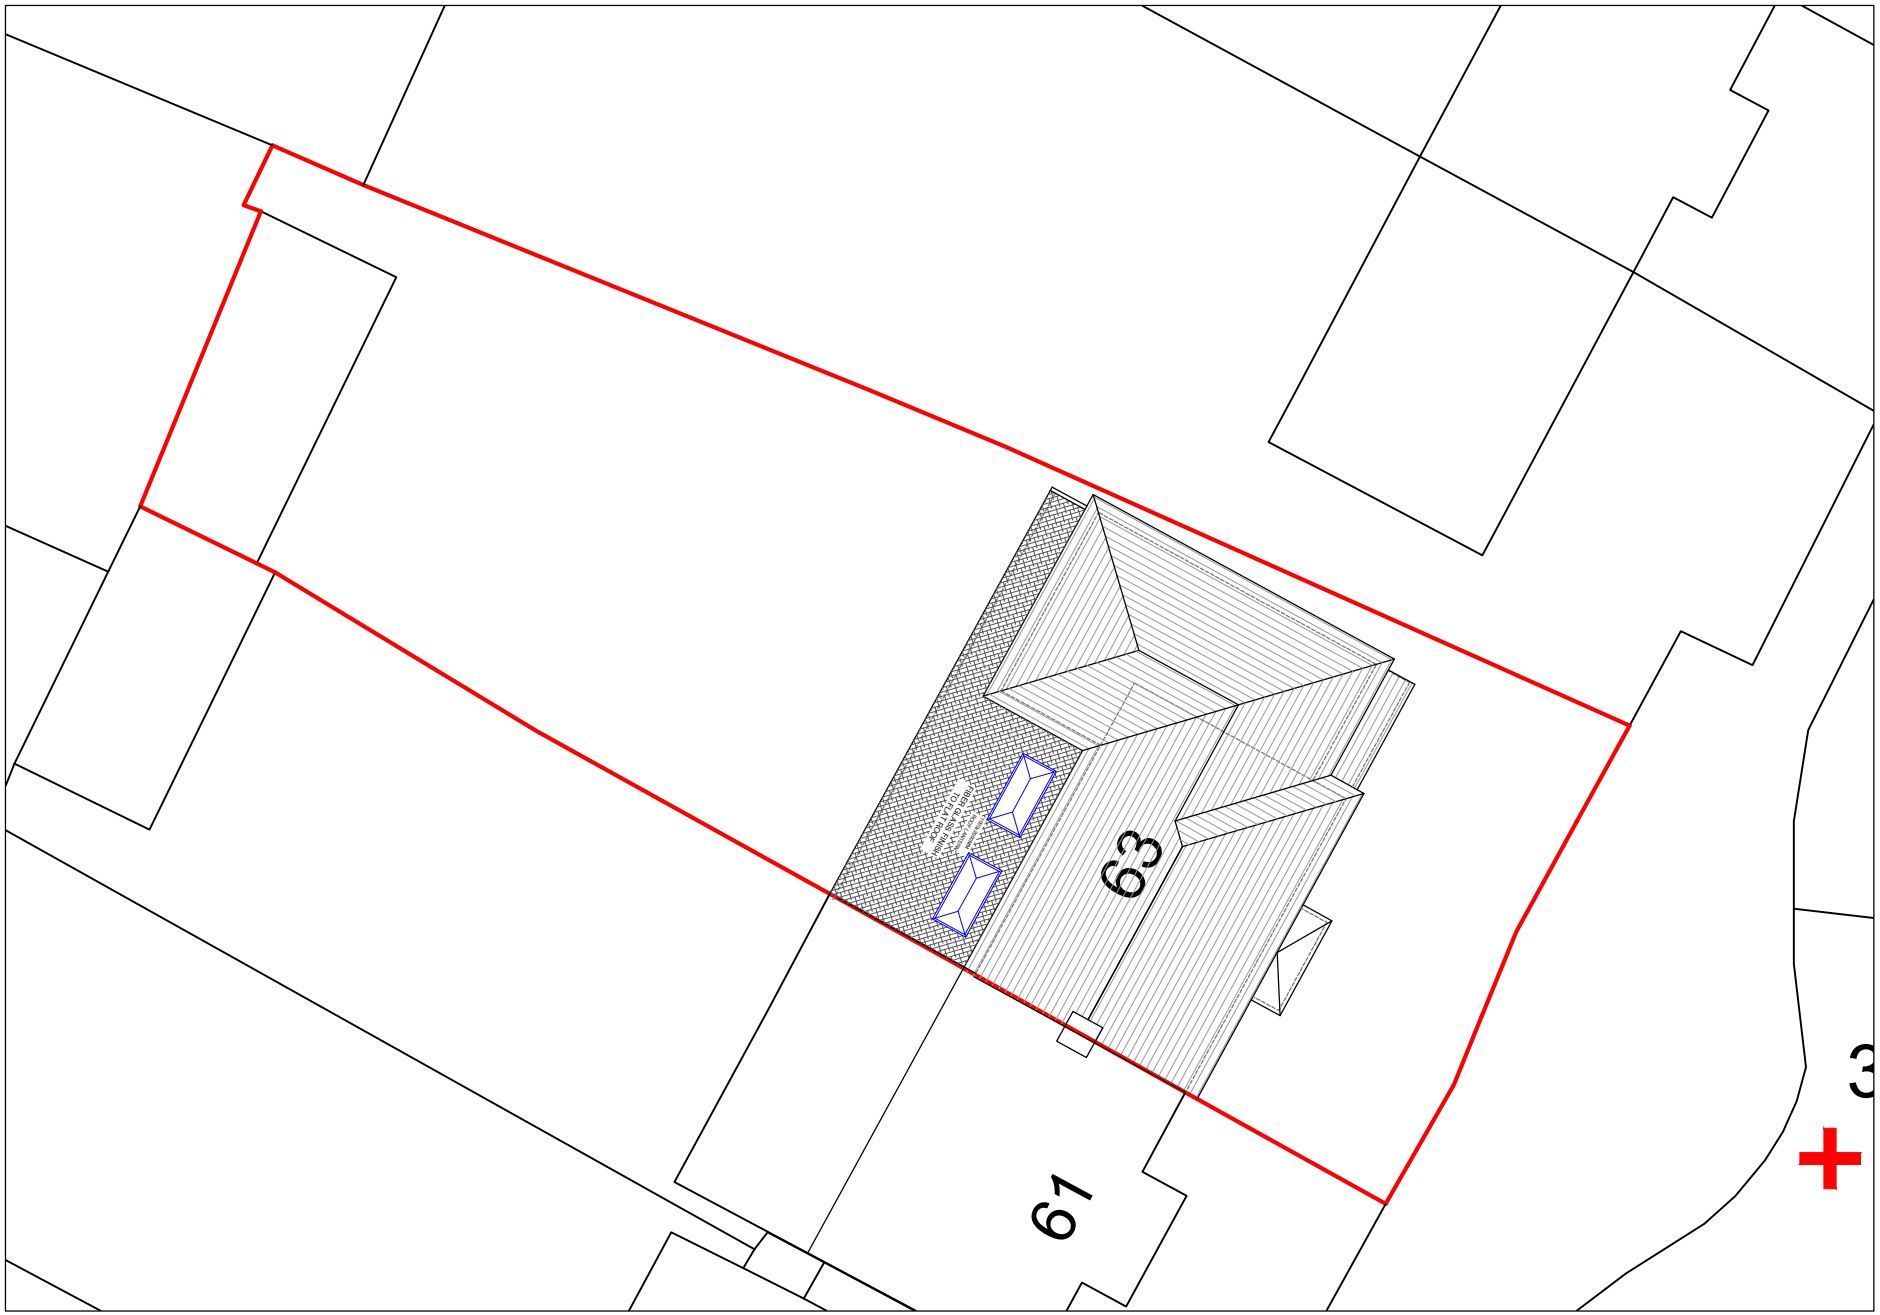

NOTES :

A	MAY 2024	REAR EXTENSION REDUCED TO LINE WITH NEIGHBOURING EXTENSION AT No. 61
	Date	Revisions

SJR DESIGN LTD.
(ARCHITECTURAL DESIGN & CONSULTANCY)

Client MR & MRS. BHARAT SHRESTHA

Job Title
63 EAST AVENUE
HAYES
UB3 2HR

Drawing Title
PROPOSED BLOCK PLAN

Scale: 1 : 200 (A4)
Date: APRIL 2024
Checked by:
Drawn by: RS

Drg No. TP/654/07
Rev. A