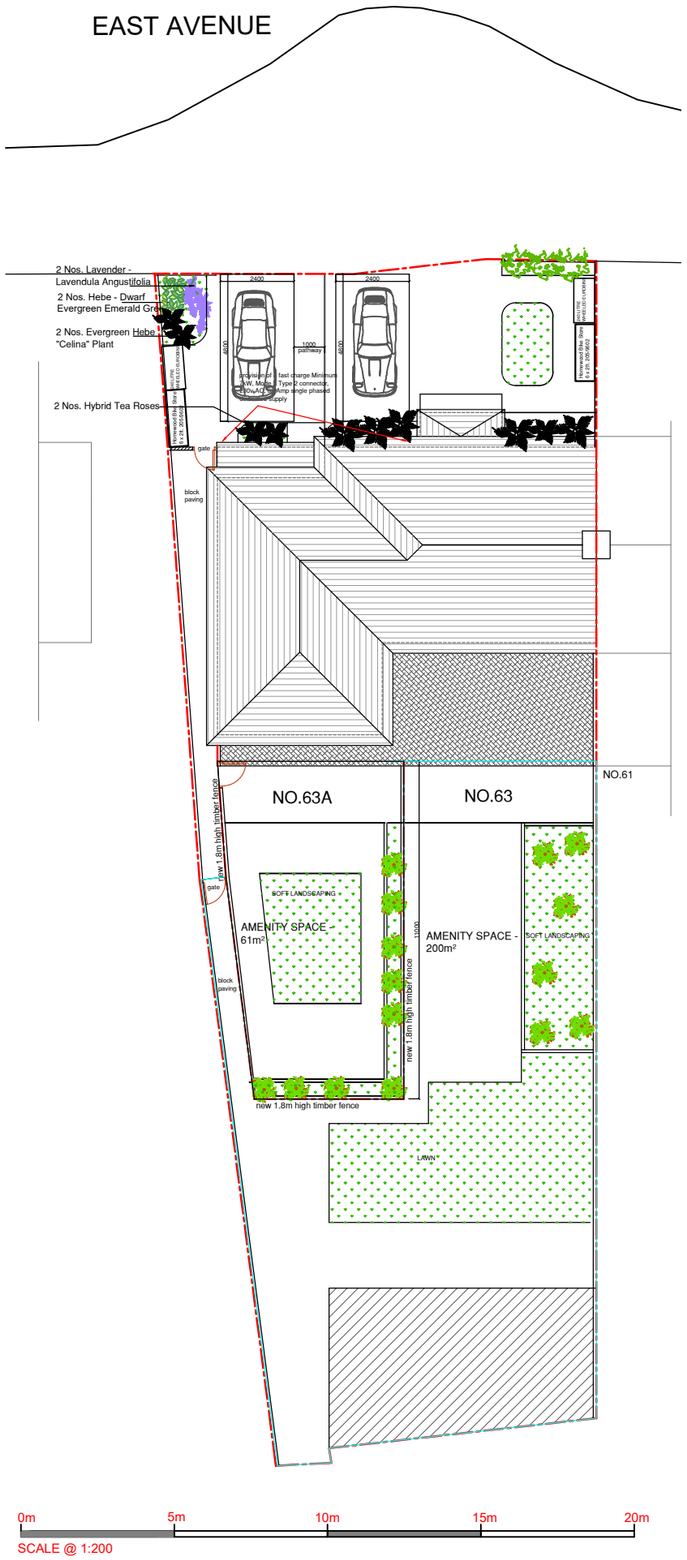

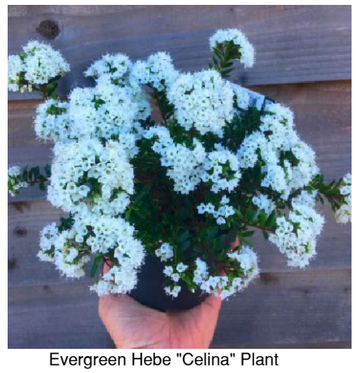

Evergreen Hebe "Celina" Plant

Hybrid Tea Roses

Hebe - Dwarf Evergreen Emerald Green

Lavender - Lavendula Angustifolia

PLANTING SCHEDULE

SPECIES	POT SIZE	QUAN-TITY	HEIGHT (M)	SPREAD (M)	RECOMMENDED MIM. DENSITY
LAVENDER - LAVENDULA ANGUSTIFOLIA	5L	2	0.1-0.5	0.1-0.5	3-4 p/m
HYBRID TEA ROSES Colour Red, Orange, Red, Pink, Blue	5L	2	0.6 -0.8	0.3-0.4	NA
HEBE - DWARF EVERGREEN EMERALD GREEN	2-3L	2	0.1-0.5	0.1-0.5	3-5 p/m
EVERGREEN HEBE "CELINA" PLANT	2-3L	2	0.1-0.5	0.1-0.5	3-5 p/m
NOTE ALL PLANTS TO BE PLANTED DURING THE FIRST PLANTING SEASONS AND IN ACCORDANCE WITH PLANTING INSTRUCTION FOR EACH SPECIES.					
1.8M HIGH TIMBER FENCE					

NOTES :

A	MAY 26	FRONT PARKING AND REAR AMENITY ADJUSTED
	Date	Revisions

SJR DESIGN LTD.
(ARCHITECTURAL DESIGN & CONSULTANT)

Client: MR & MRS. BHARAT SHRESTHA

Job Title

63 EAST AVENUE
HAYES
UB3 2HR

Drawing Title

PROPOSED SITE PLAN
SOFT AND
HARD LANDSCAPING

Scale: 1 : 200 /1250 (A3)

Date: APRIL 2026

Checked by: | Drawn by: RS

Drg No. TP/654/FL08

Rev. A