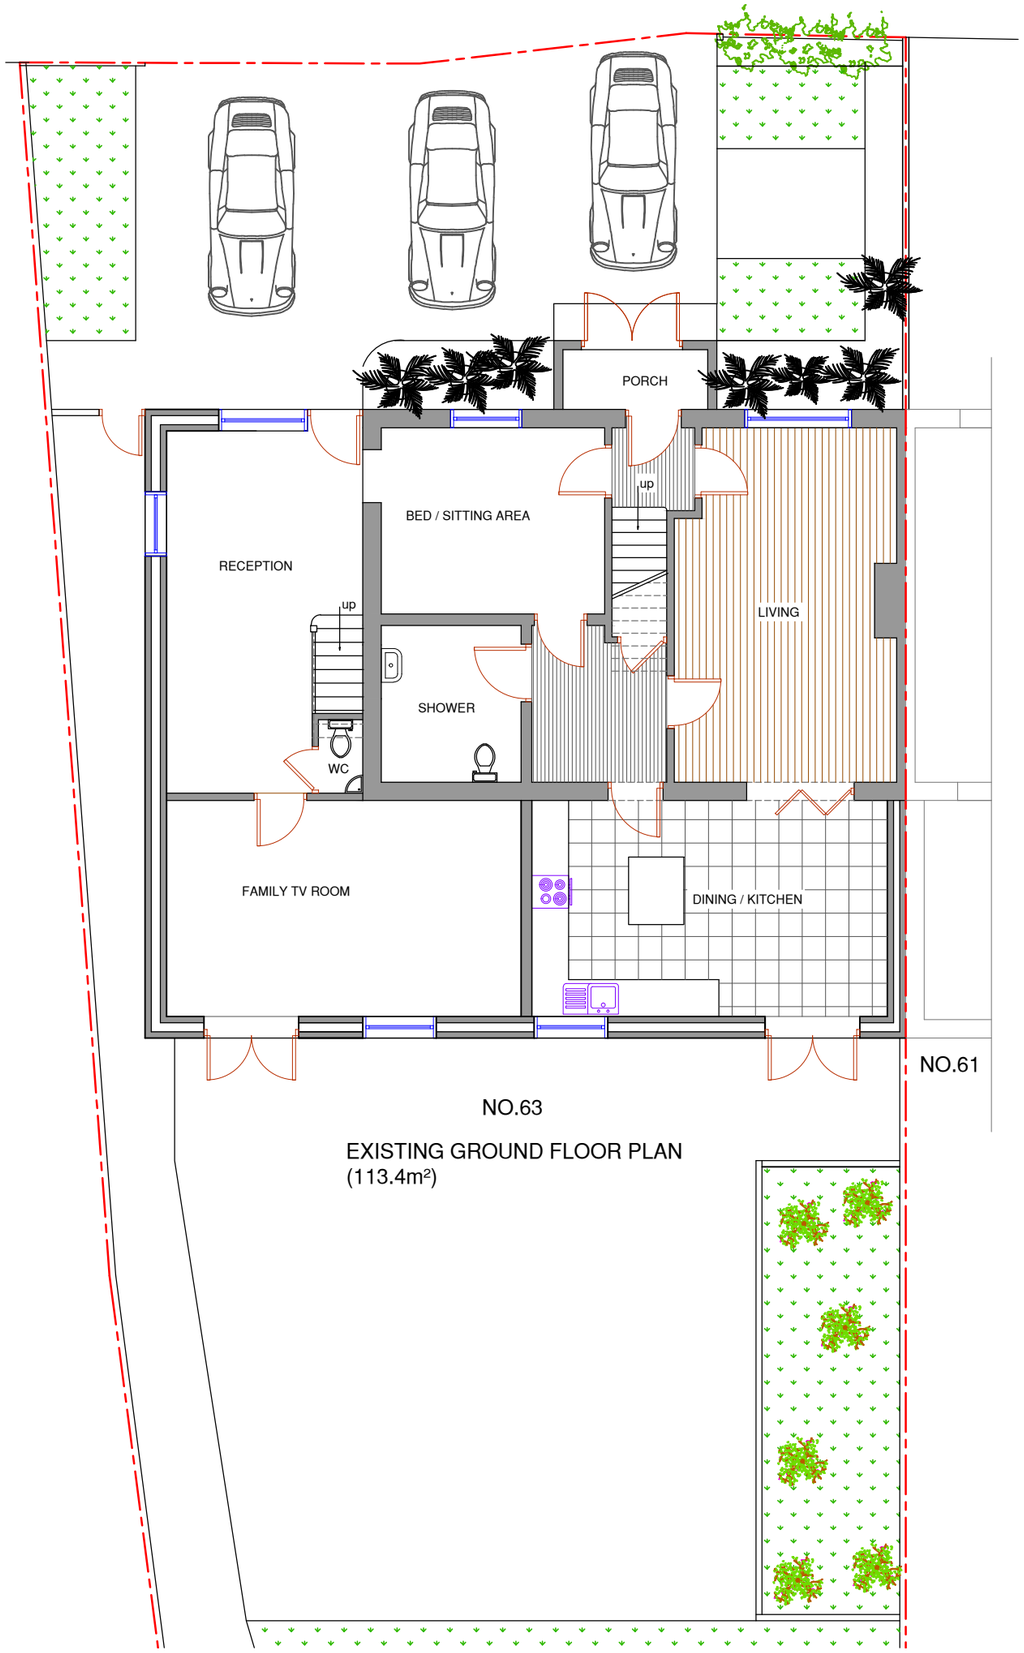

EXISTING GROUND FLOOR PLAN
(113.4m²)

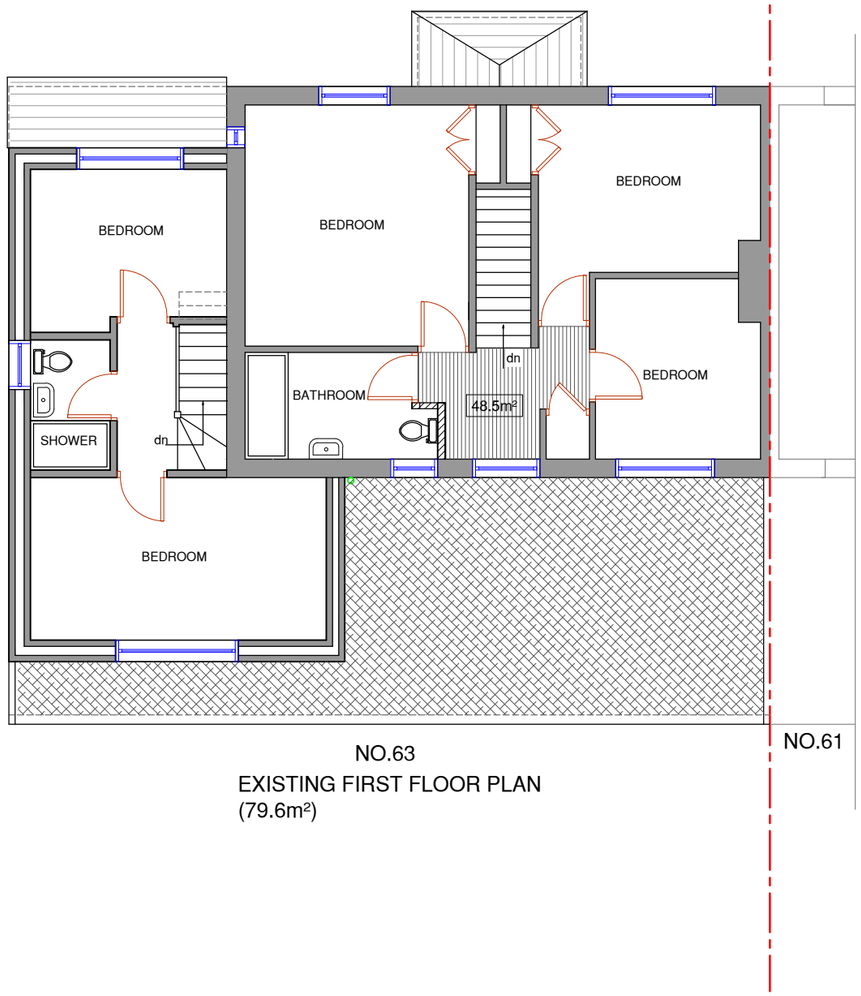

EXISTING FIRST FLOOR PLAN
(79.6m²)

0m 1m 2m 3m 4m 5m
SCALE @ 1:100

NOTES :

Date	Revisions

SJR DESIGN LTD.
(ARCHITECTURAL DESIGN & CONSULTANT)

Client: MR & MRS. BHARAT SHRESTHA

Job Title
63 EAST AVENUE
HAYES
UB3 2HR

Drawing Title
EXISTING FLOOR PLANS

Scale: 1 : 100 (A3)
Date: APRIL 2024
Checked by: Drawn by: RS

Drg No. TP/654/FL02
Rev.