EXISTING FRONT ELEVATION

EXISTING SIDE ELEVATION

EXISTING REAR ELEVATION

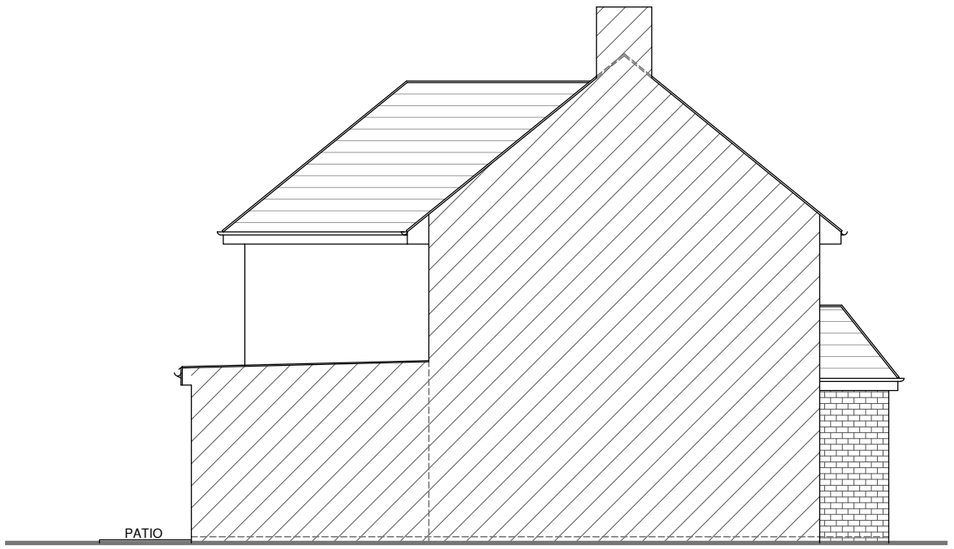

EXISTING SIDE ELEVATION

0m 1m 2m 3m 4m 5m

SCALE @ 1:100

NOTES :

Date	Revisions

SJR DESIGN LTD.
(ARCHITECTURAL DESIGN & CONSTRUCTION)

Client: MR & MRS. BHARAT SHRESTHA

Job Title

63 EAST AVENUE
HAYES
UB3 2HR

Drawing Title

EXISTING ELEVATIONS

Scale: 1 : 100 (A3)

Date: APRIL 2024

Checked by: | Drawn by: RS

Drg No. TP/654/FL03

Rev.