PROPOSED FRONT ELEVATION

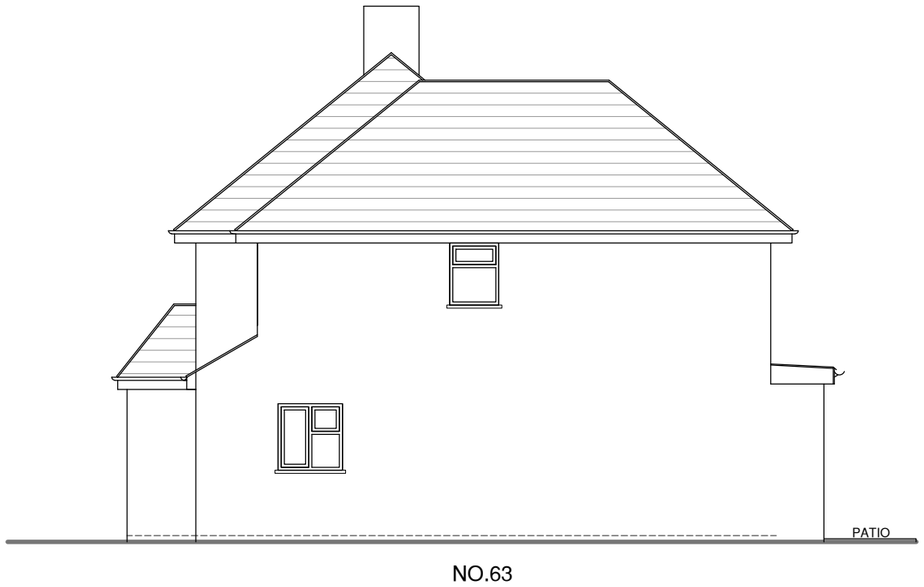

PROPOSED SIDE ELEVATION
(no change)

PROPOSED REAR ELEVATION
(no change)

PROPOSED SIDE ELEVATION
(no change)

0m 1m 2m 3m 4m 5m

SCALE @ 1:100

NOTES :

Date	Revisions

SJR DESIGN LTD.
(ARCHITECTURAL DESIGN & CONSULTANT)

Client: MR & MRS. BHARAT SHRESTHA

Job Title

63 EAST AVENUE
HAYES
UB3 2HR

Drawing Title

PROPOSED ELEVATIONS

Scale: 1 : 100 (A3)

Date: APRIL 2024

Checked by: | Drawn by: RS

Drg No. TP/654/FL05 | Rev.