



1 **01 EXG ELEV SIDE**
Scale: 1:100

Materials


Roof	-	Dark brown roof tiles	Windows	-	White UPVc
Walls	-	Brown pebbledash Front GF- White render at lower level	Doors	-	White UPVc
			RWP & Gutters	-	UPVc black



2 **02 EXG ELEV SIDE**
Scale: 1:100



tel : 0796 222 3141
email : sandeep@sskarchitects.co.uk

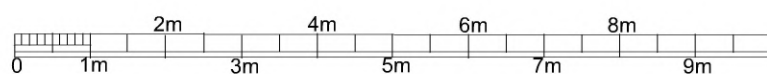

scale - 1 : 100 @ A3

Purpose - Householder planning application

All dimensions to be checked on site. All omissions & discrepancies to be reported to the designer.	PROJECT: Glenview, Highfield Close, HA6 1EX	DATE: 30/04/2025
© SSK architects owns the copyright of this drawing which must not be reproduced in whole or part without the written permission.	DWG NO: EXG ELEV	REVISION: 07

EXISTING