


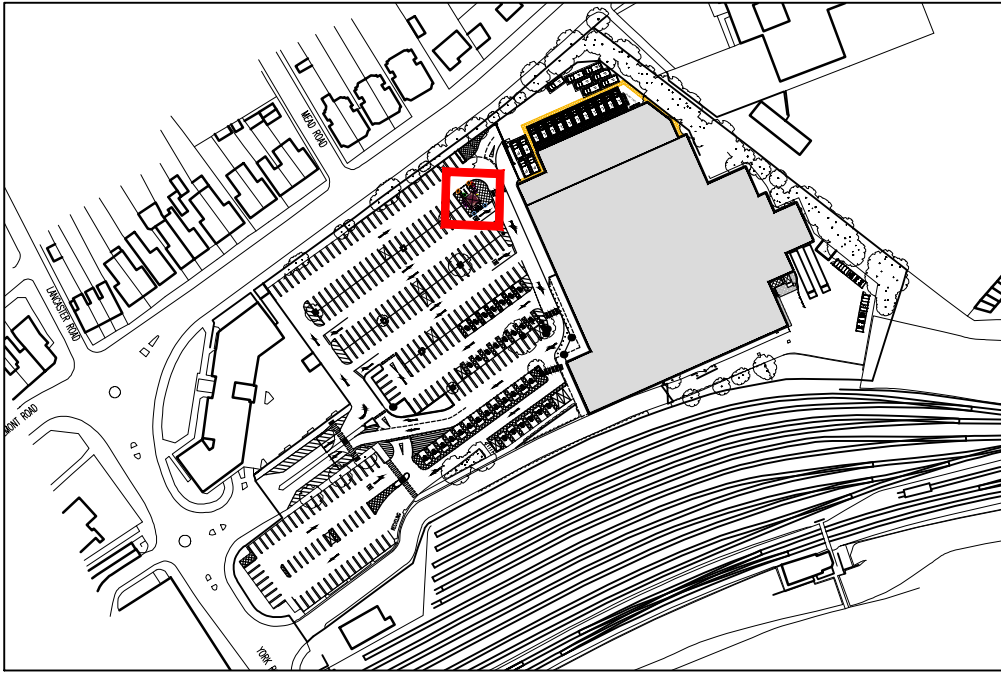


Location Plan
Scale 1:2500 @ A3


York Road
Uxbridge, UB8 1QW



Collection Point Elevation A
Scale 1:200 @ A3

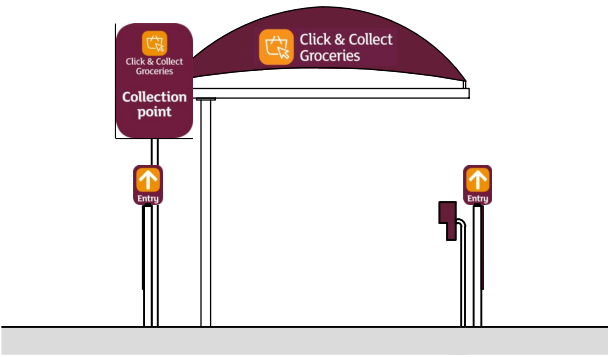


Collection Point Elevation B
Scale 1:200 @ A3

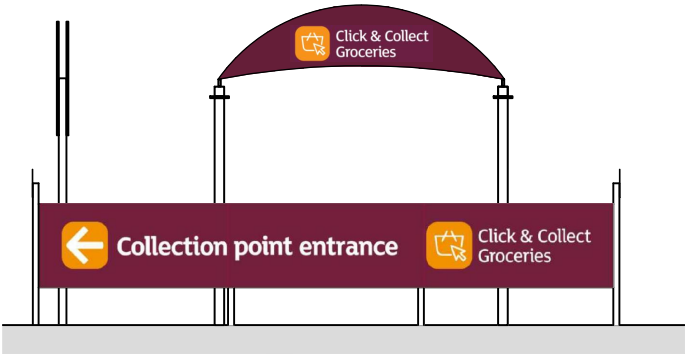


Collection Point Elevation C
Scale 1:200 @ A3



Collection Point Elevation D
Scale 1:200 @ A3

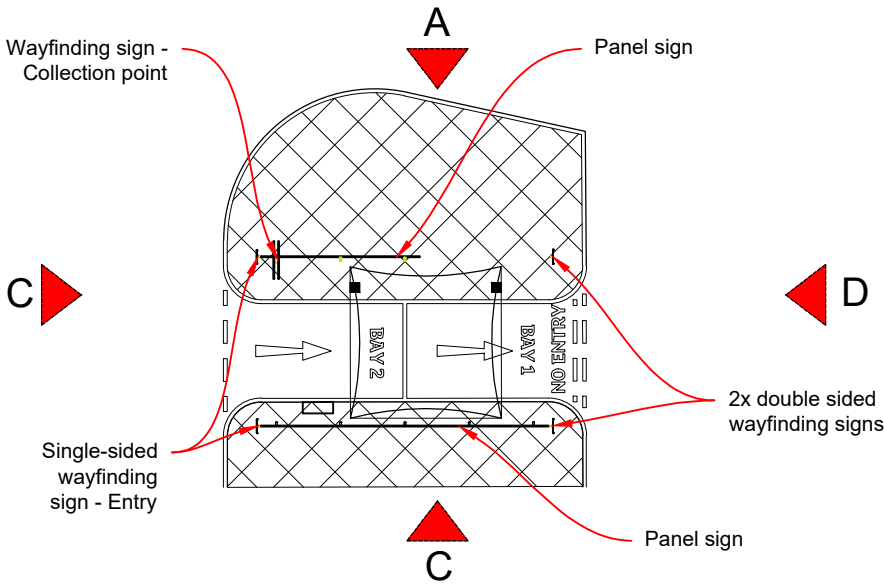

Collection Point Canopy Plan
Scale 1:200 @ A3

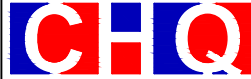	REV.	DESCRIPTION	DATE	INITIALS		CLIENT	
	A	Extension size reduced, Plan amended to suit.	28-04-2021	JW			
							
							
					PROJECT		
					York Road, Uxbridge, UB8 1QW		
					CHQ REFERENCE		
					CHQ.20.15914		
					SCALE		
					1:100 @ A3		
					DRAWING		
					DR		
All drawings are subject to full site survey. All dimensions are to be checked on site.					DRAWING		
					Proposed C&C Elevations		
					PROJECT CODE		
					AS-2133_0117		
					ORIGINATOR		
					CHQ		
					DIVISION		
					Z07		
					LEVEL		
					GF		
					DRG. NO.		
					PL-A-2011		
					REV		
					A		