


York Road
Uxbridge, UB8 1QW

LT3 CU
Manufacturer: SCM FRIGO


LT4 CU
Manufacturer: SCM FRIGO

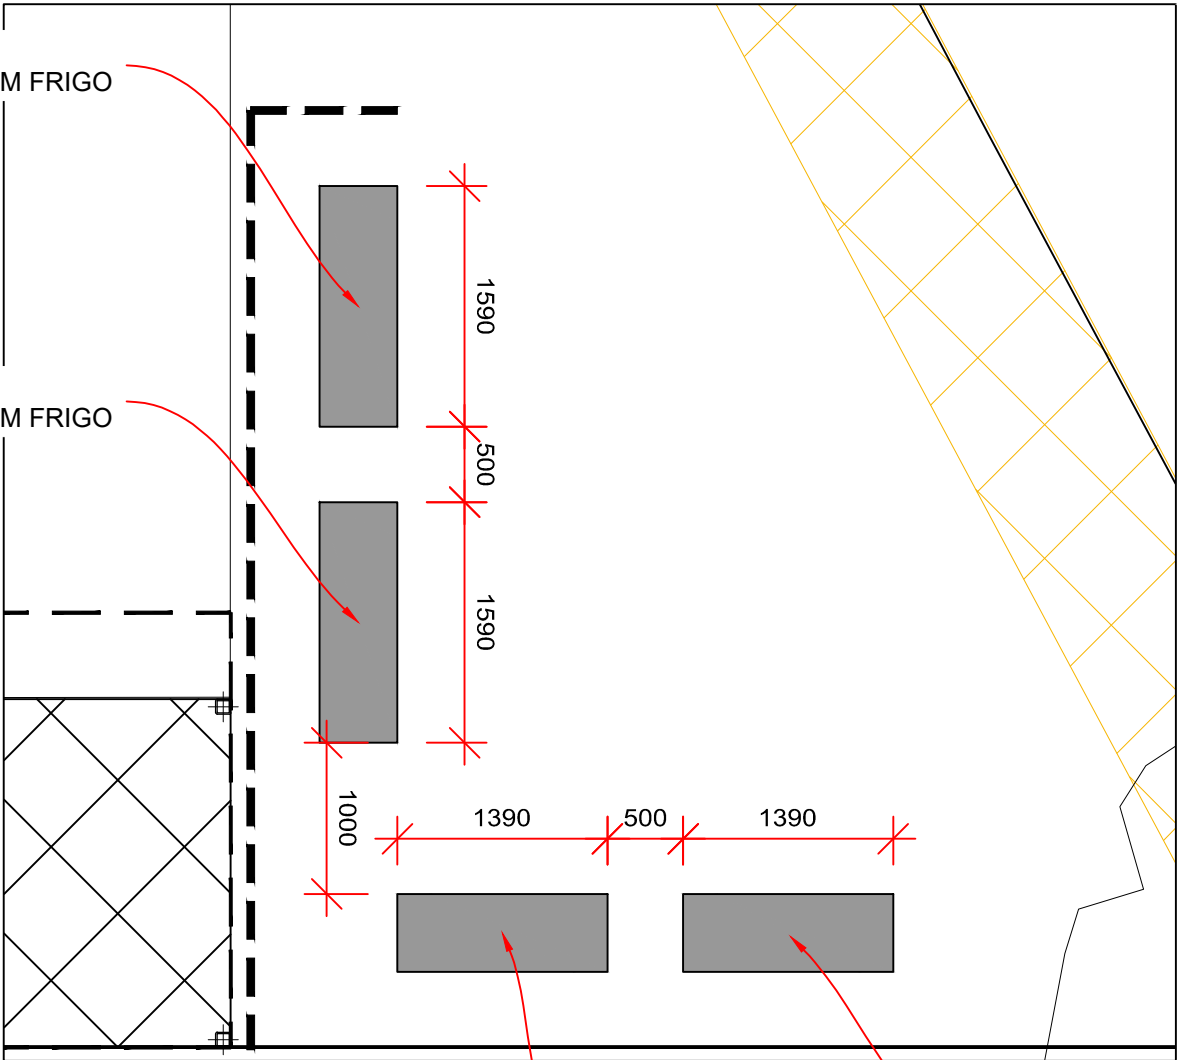

Plant Plan
Scale 1:50 @ A3

IT5 CU
Manufacturer: SCM FRIGO

IT6 CU
Manufacturer: SCM FRIGO

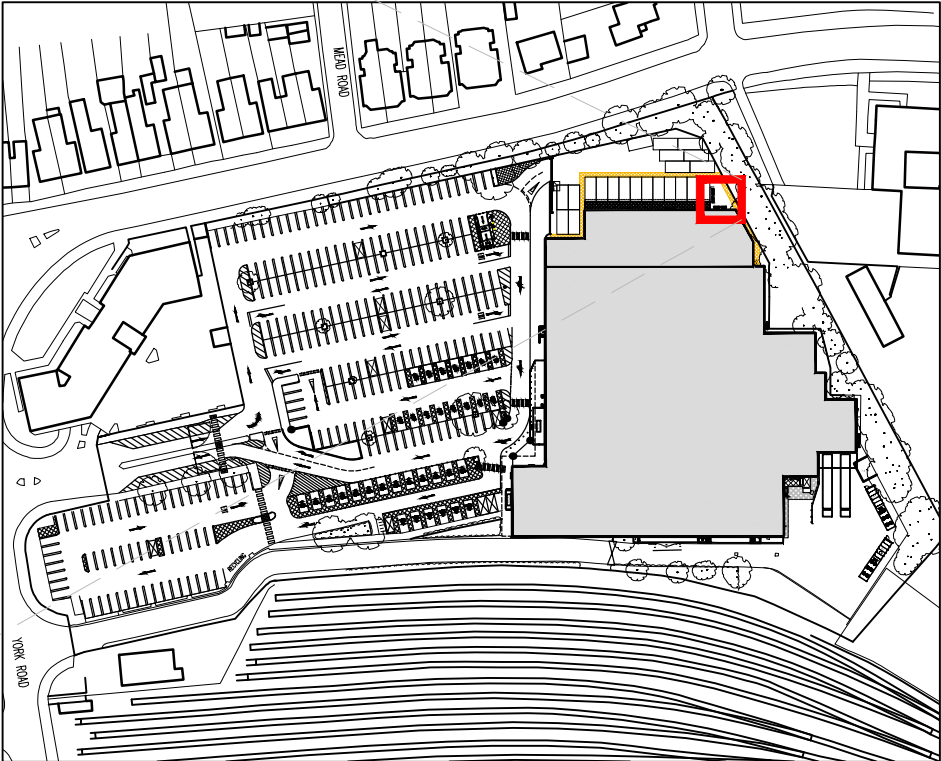

Site Location Plan
Scale 1:2000 @ A3

Condensing Unit	3/8" (E, REF.)	PACK ID (P/N)	ASSET TAG NUMBER (E-S-L-T-M-S-T-Y-N-O- SPACES OR DASHES)	ORIGINAL ASSET NUMBER IF APPLICABLE	ASSET TYPE	ASSET LOCATION	NEW / EXISTING	MANUFACTURER	MODEL	PACK CONTROLLER	REFRIGERANT	REFRIGERANT CHARGE (KG)	PED CATEGORY	Compressor Details		Fan Details		Total Supply Voltage	Housed or Unhoused	Operational Weight (kg)	Refrigerant Volume	Total System Charge (kg)	PED Cat.	Length of Unit (mm)	Width of Unit (mm)	Height of Unit (mm)	Approach Unit (mm) Rating @ 10 Meters DAY	Approach Unit (mm) Rating @ 10 Meters NIGHT	Suction Connection Size	Liquid Connection Size
														NUMBER OF COMPRESSORS	COMPRESSOR MODEL	NUMBER OF FANS														
LT3 CU	-	-			REFRIGERATION PACK	SERVICE YARD	NEW	RIVACOLD	CN075L145X0211-02	CAREL	R744	TBC	II	2	DY30L1F	1	230V-1ph	HOUSED	250	0 LITRES	TBC	II	1590	515	1200	37	37	3/8"	3/8"	
LT4 CU	-	-			REFRIGERATION PACK	SERVICE YARD	NEW	RIVACOLD	CN112L245X0211-02	CAREL	R744	TBC	II	2	DY67L1F	2	230V-1ph	HOUSED	250	0 LITRES	TBC	II	1590	515	1200	39	39	3/8"	3/8"	
IT5 CU	-	-			REFRIGERATION PACK	SERVICE YARD	NEW	RIVACOLD	CN067M245X0211-02	CAREL	R744	TBC	II	2	DY67L1F	2	230V-1ph	HOUSED	160	0 LITRES	TBC	II	1390	515	1200	37	37	3/8"	3/8"	
IT6 CU	-	-			REFRIGERATION PACK	SERVICE YARD	NEW	RIVACOLD	CN067M245X0211-02	CAREL	R744	TBC	II	2	DY67L1F	2	230V-1ph	HOUSED	160	0 LITRES	TBC	II	1390	515	1200	37	37	3/8"	3/8"	

REV. DESCRIPTION

A Extension size reduced, Plan amended to suit.

DATE

28-04-2021

INITIALS

JW

0m1m2m3m4m5m

50 scale

NORTH

PLANNING

CLIENT

Sainsbury's Supermarkets Ltd.

PROJECT

York Road, Uxbridge, UB8 1QW

CHQ REFERENCE

CHQ.20.15914

DRAWING

Proposed Plant Details

PROJECT CODE

AS-2133_0117

ORIGINATOR

CHQ

DIVISION

ZZZ

LEVEL

GF

DRG. NO.

PL-A-2014

REV

A

CHQ ARCHITECTS

CHQ Architects Ltd.
The Maltings, 44 Whitehorse Street,
Baldock, Hertfordshire SG7 6DQ.
Telephone: (01462) 895110
Email: design@chq-architects.co.uk
www.chq-architects.co.uk

SCALE

1:50 @ A3

DRAWN

JWC

All drawings are subject to full site survey. All dimensions are to be checked on site.

Ordnance Survey® Information © Crown copyright. All rights reserved. Licence number AR100007392

ISO A3 Landscape