




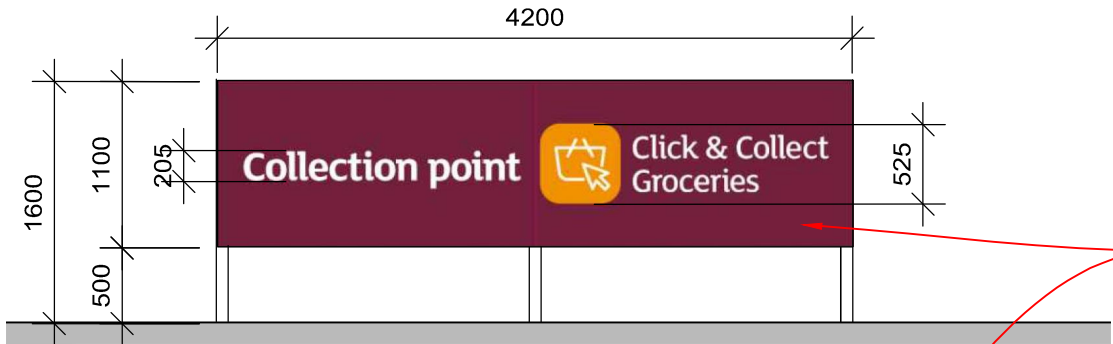


Panel Sign
Scale 1:50 @ A3

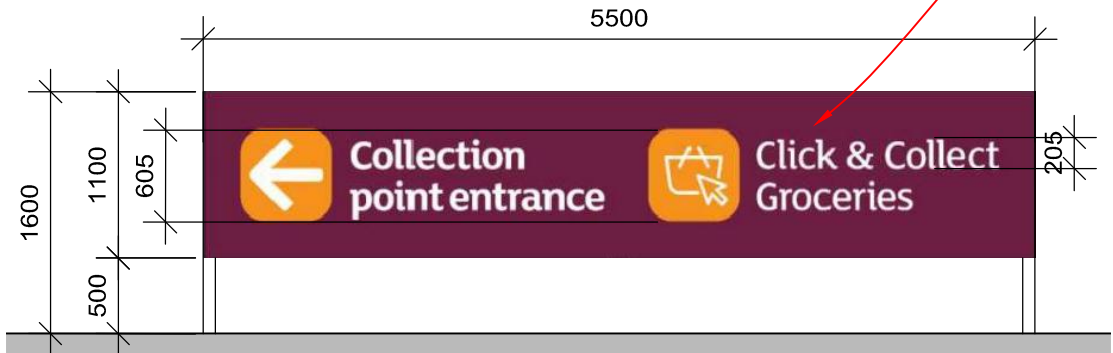


Panel Sign
Scale 1:50 @ A3

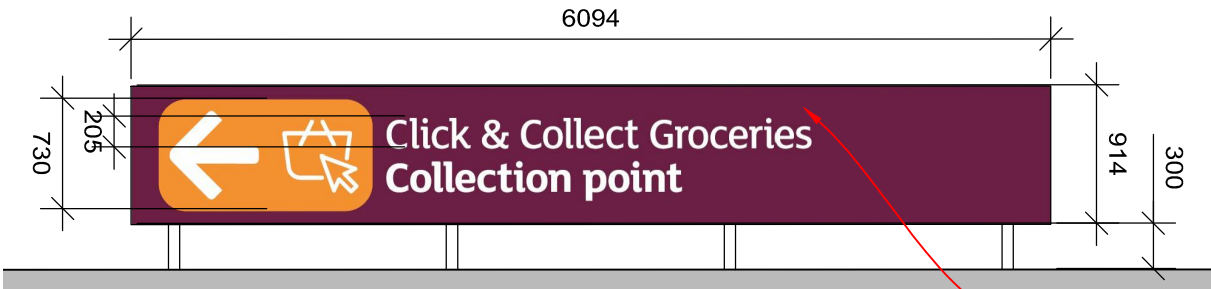


Banner Sign - Car Park
Scale 1:50 @ A3

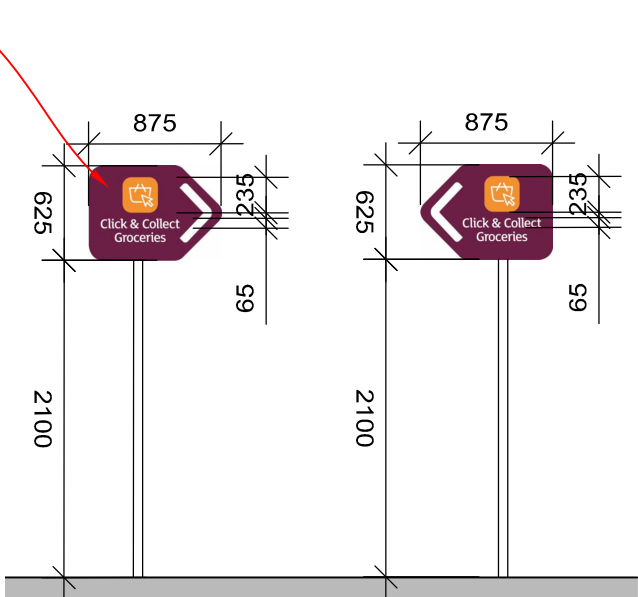


Double-sided wayfinding sign
- Car Park
Scale 1:50 @ A3

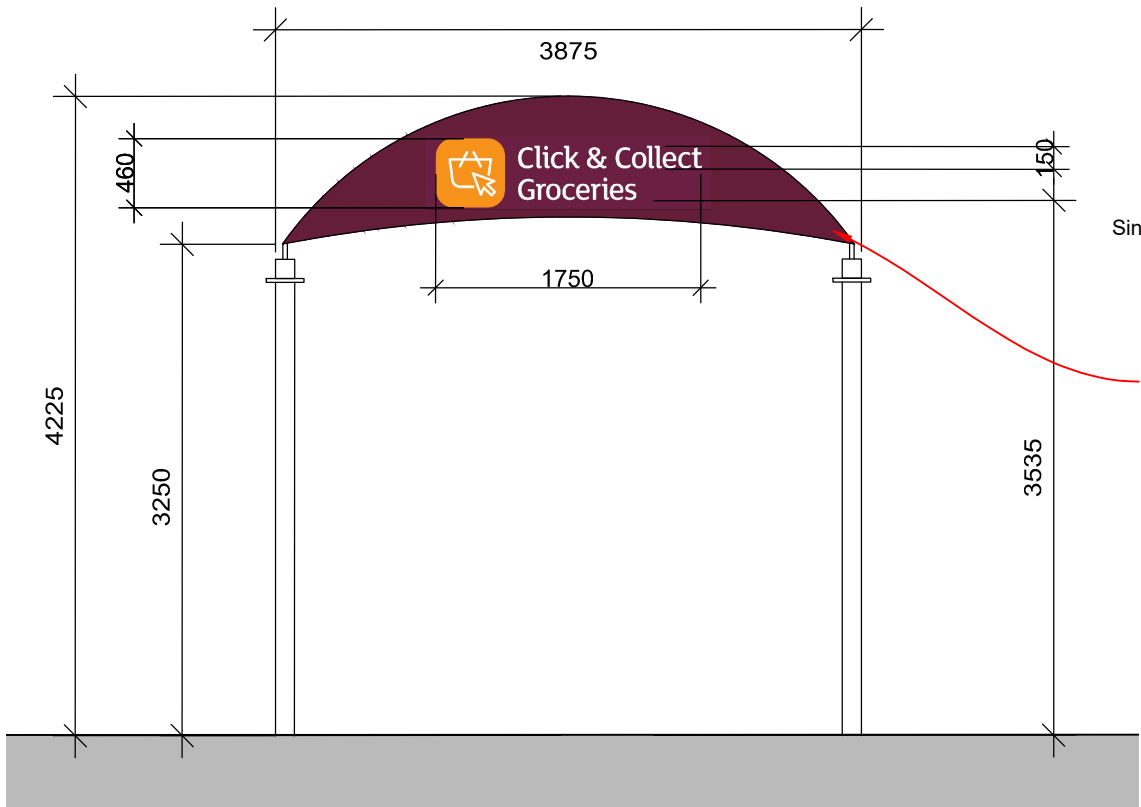


Canopy Signage
Scale 1:50 @ A3

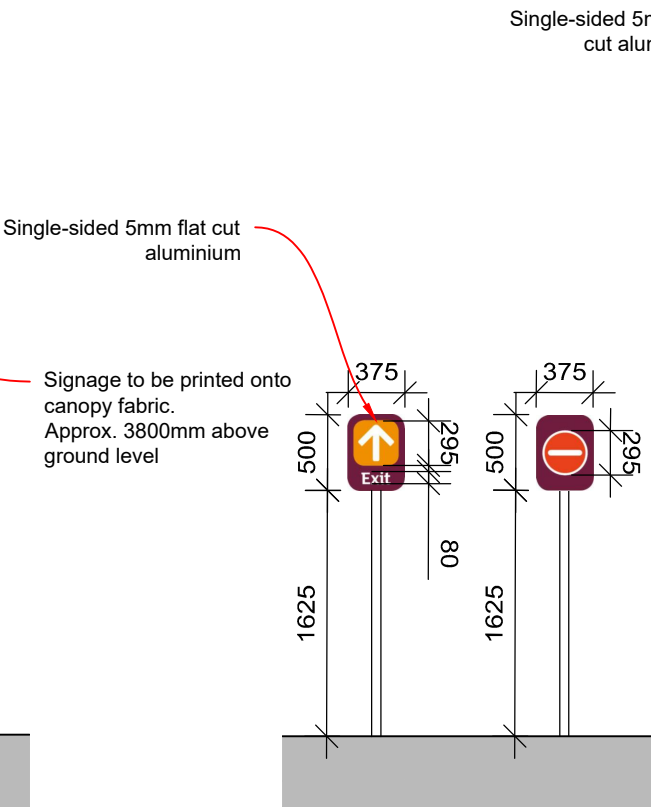


Double-sided wayfinding
Sign - Exit
Scale 1:50 @ A3

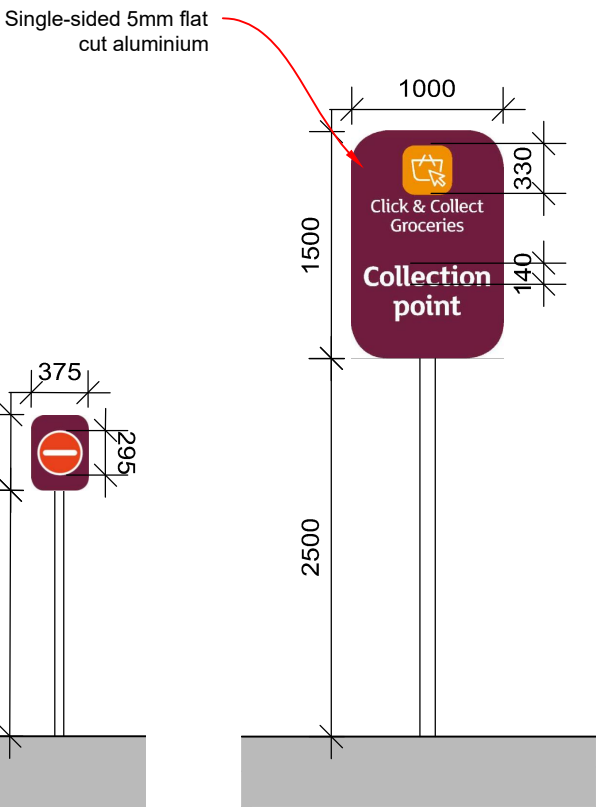

Wayfinding Sign - Collection Point
Scale 1:50 @ A3

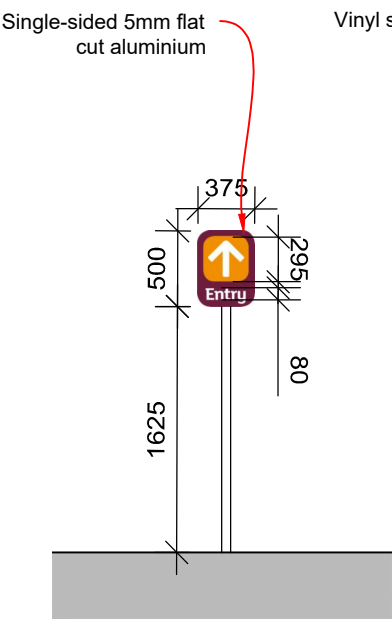

Wayfinding Sign - Entry
Scale 1:50 @ A3

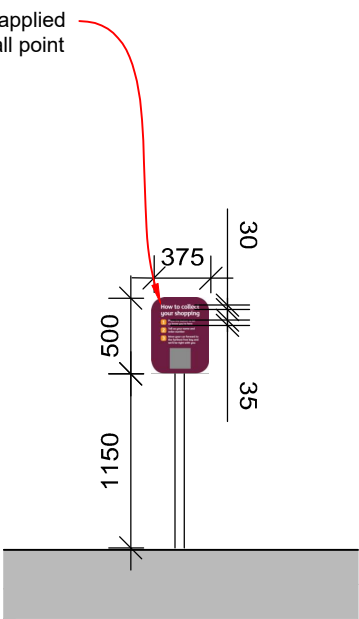

Call Point Sign
Scale 1:50 @ A3

NOTE:
Colour used are as follows:
Background: RAL 4004
Text: RAL 9016
Sainsbury's symbols: RAL 2011

All drawings are subject to full site survey. All dimensions are to be checked on site.

REV.	DESCRIPTION	DATE	INITIALS
X	30xx	XX-XX-XX	XXX



PLANNING

CLIENT Sainsbury's Supermarkets Ltd.			
PROJECT York Road, Uxbridge, UB8 1QW		CHQ Architects Ltd. The Mallings, 44 Whitehouse Street, Balsodd, Hertfordshire SG7 6QQ Telephone: (01462) 895110 Email: design@chq-architects.co.uk www.chq-architects.co.uk	
CHQ REFERENCE CHQ.20.15914	SCALE 1:50 @ A3	DRAWN DR	
DRAWING Proposed Signage Details			
PROJECT CODE AS-2133_0117	ORIGINATOR CHQ	DIVISION Z07	LEVEL GF
DRG. NO. PL-A-2012			REV -