



York Road
Uxbridge, UB8 1QW

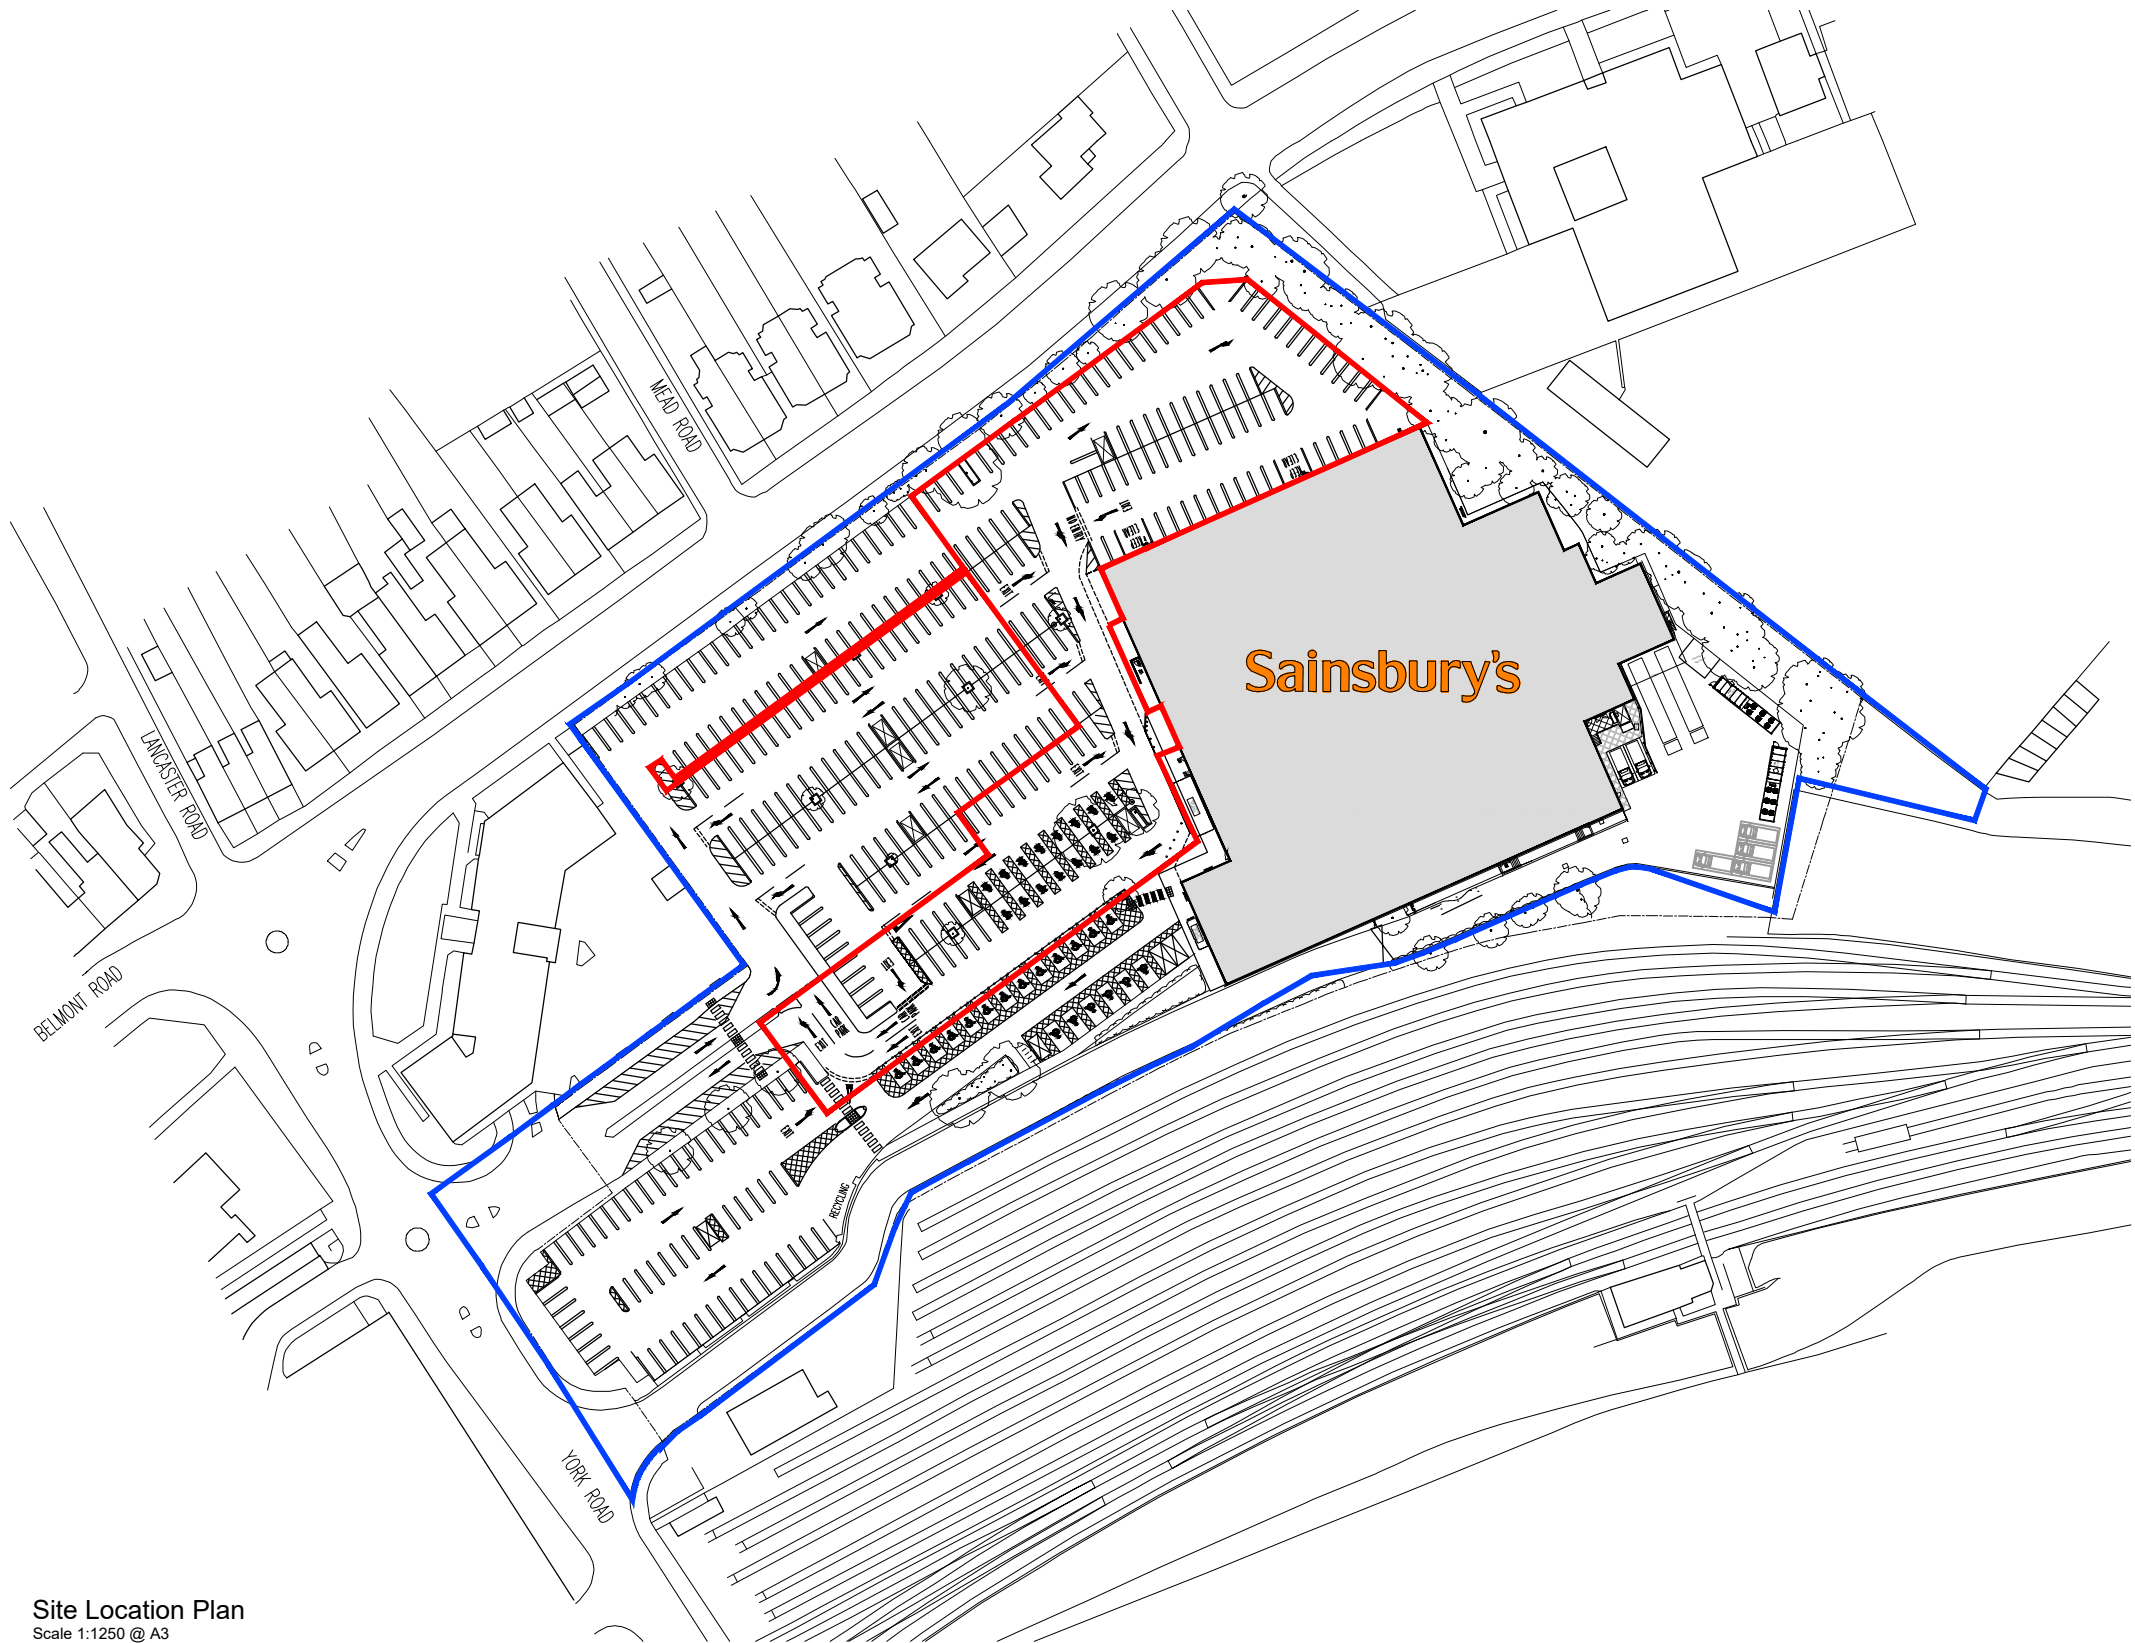

Site Location Plan
Scale 1:1250 @ A3

Extent of SSL Demise
5.38 Acres / 2.17 Hectares

Extent of Proposed Works
1.09 Acres / 0.44 Hectares

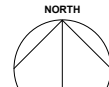	REV. A	DESCRIPTION Red line boundary updated to include cycle stand location	DATE 26-05-21	INITIALS JWC	NORTH 	CLIENT Sainsbury's Supermarkets Ltd. CHQ ARCHITECTS			
			PROJECT York Road, Uxbridge, UB8 1QW			CHQ Architects Ltd The Maltings, 44 Whitehorse Street, Baldock, Hertfordshire SG7 6QQ Telephone: (01462) 895110 Email: design@chq-architects.co.uk www.chq-architects.co.uk			
			CHQ REFERENCE CHQ.20.15914			SCALE 1:1250 @ A3	DRAWN DR		
			DRAWING Site Location Plan						
All drawings are subject to full site survey. All dimensions are to be checked on site.	SCALE	0m25m50m75m100m125m 1250 scale 			PLANNING				
				PROJECT CODE AS-2133_0117					
		ORIGINATOR CHQ	DIVISION Z07	LEVEL GF	DRG. NO. PL-A-2001	REV A			