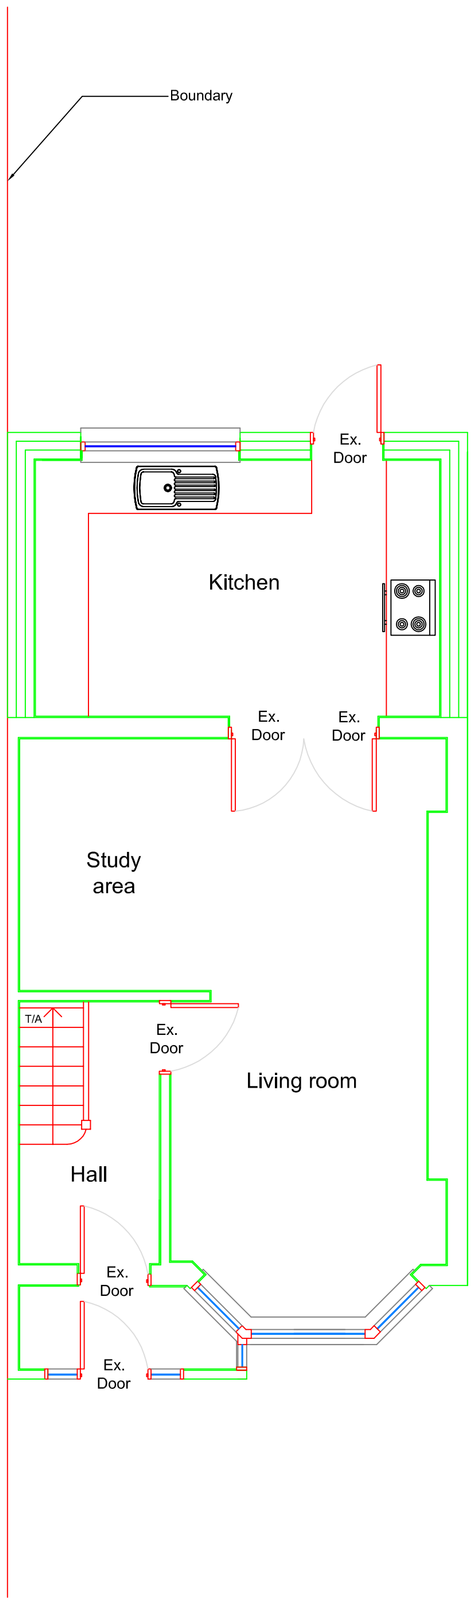

EXISTING GROUND FLOOR PLAN
1:50

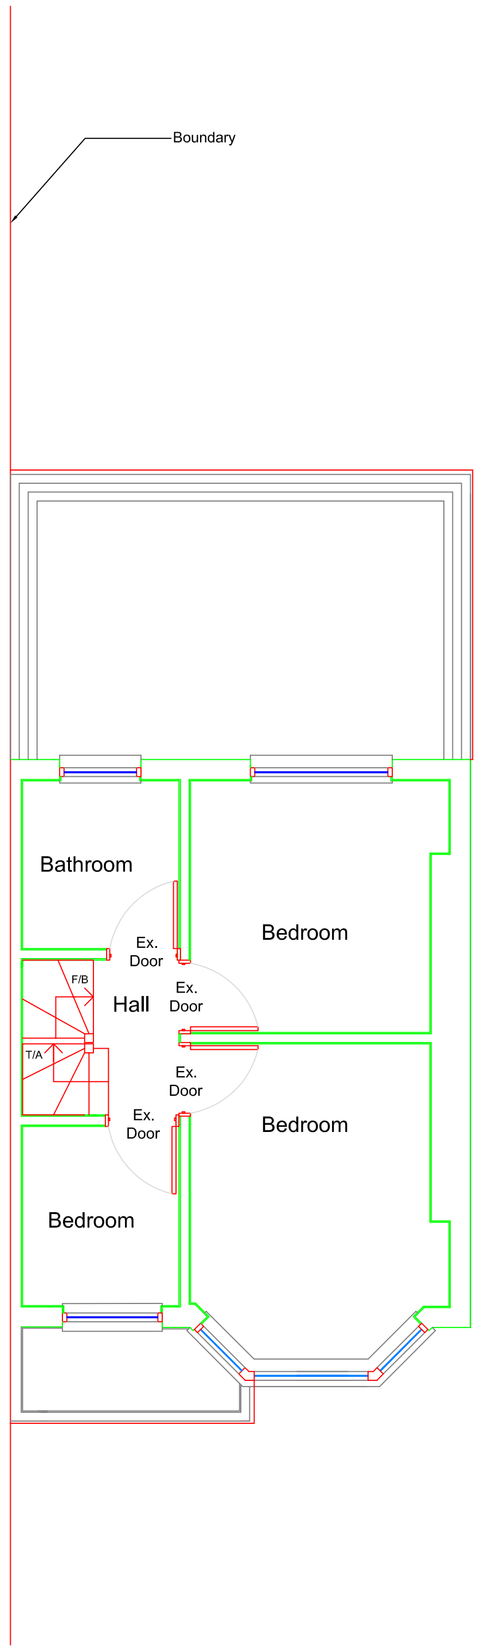

EXISTING FIRST FLOOR PLAN
1:50

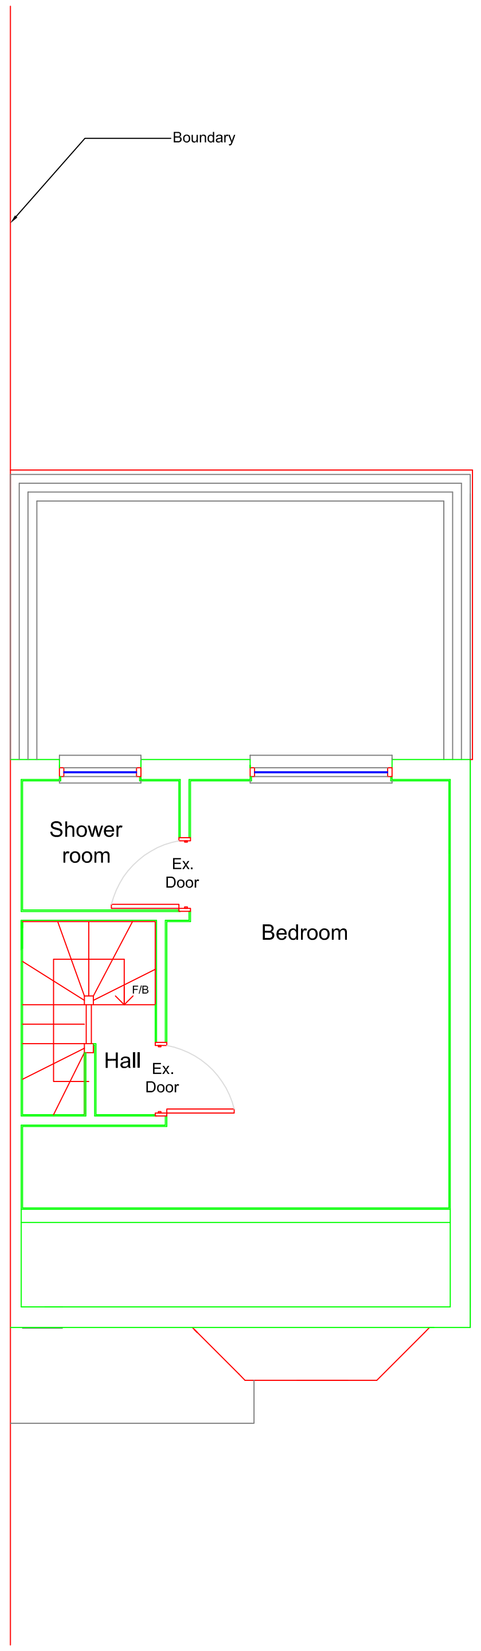

EXISTING SECOND FLOOR PLAN
1:50

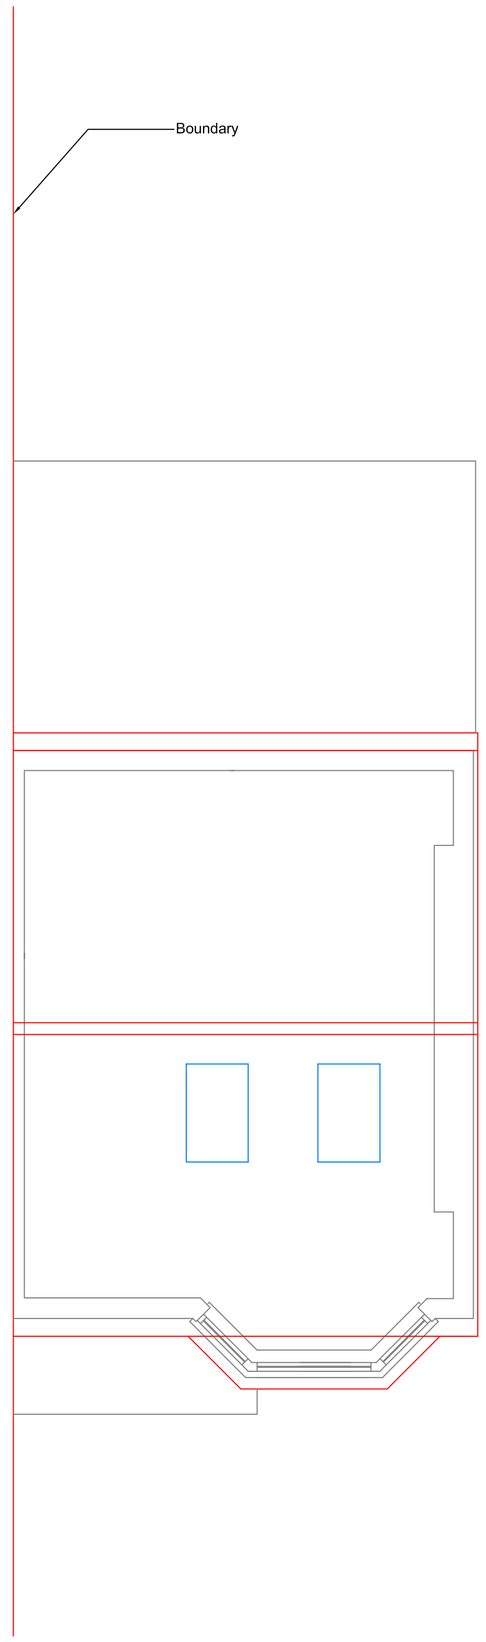

EXISTING ROOF PLAN
1:50

1:50 1 m 2 m 5 m 10 m

DRAWING NOTE:

This drawing is issued for design intent purposes only. Any dimensions taken from this drawing should be cross checked onsite and approved prior to any construction works. Any discrepancies between this drawing and site conditions should be brought to the attention of the supervising architect and project manager immediately.

LEGEND:

CONSTRUCTION NOTES:

rev	description	date
-	-	-

project
99 MINTERNE WAYE,
HAYES MIDDX.. UB4 0PF

title
EXISTING FLOOR &
ROOF PLANS

client
Mr. T. Arora

scale		date		
1	50	08	04	22

dwg. no.			revision
1331	A1	SU01	-

REN
DESIGN & PROJECT MANAGEMENT
8 HAMILTON ROAD
COWLEY
UXBRIDGE
UB8 3AJ
t: 01895 461 866
f: 01895 464 471
m: 07941 508 341
e: dnutchey@aol.com