


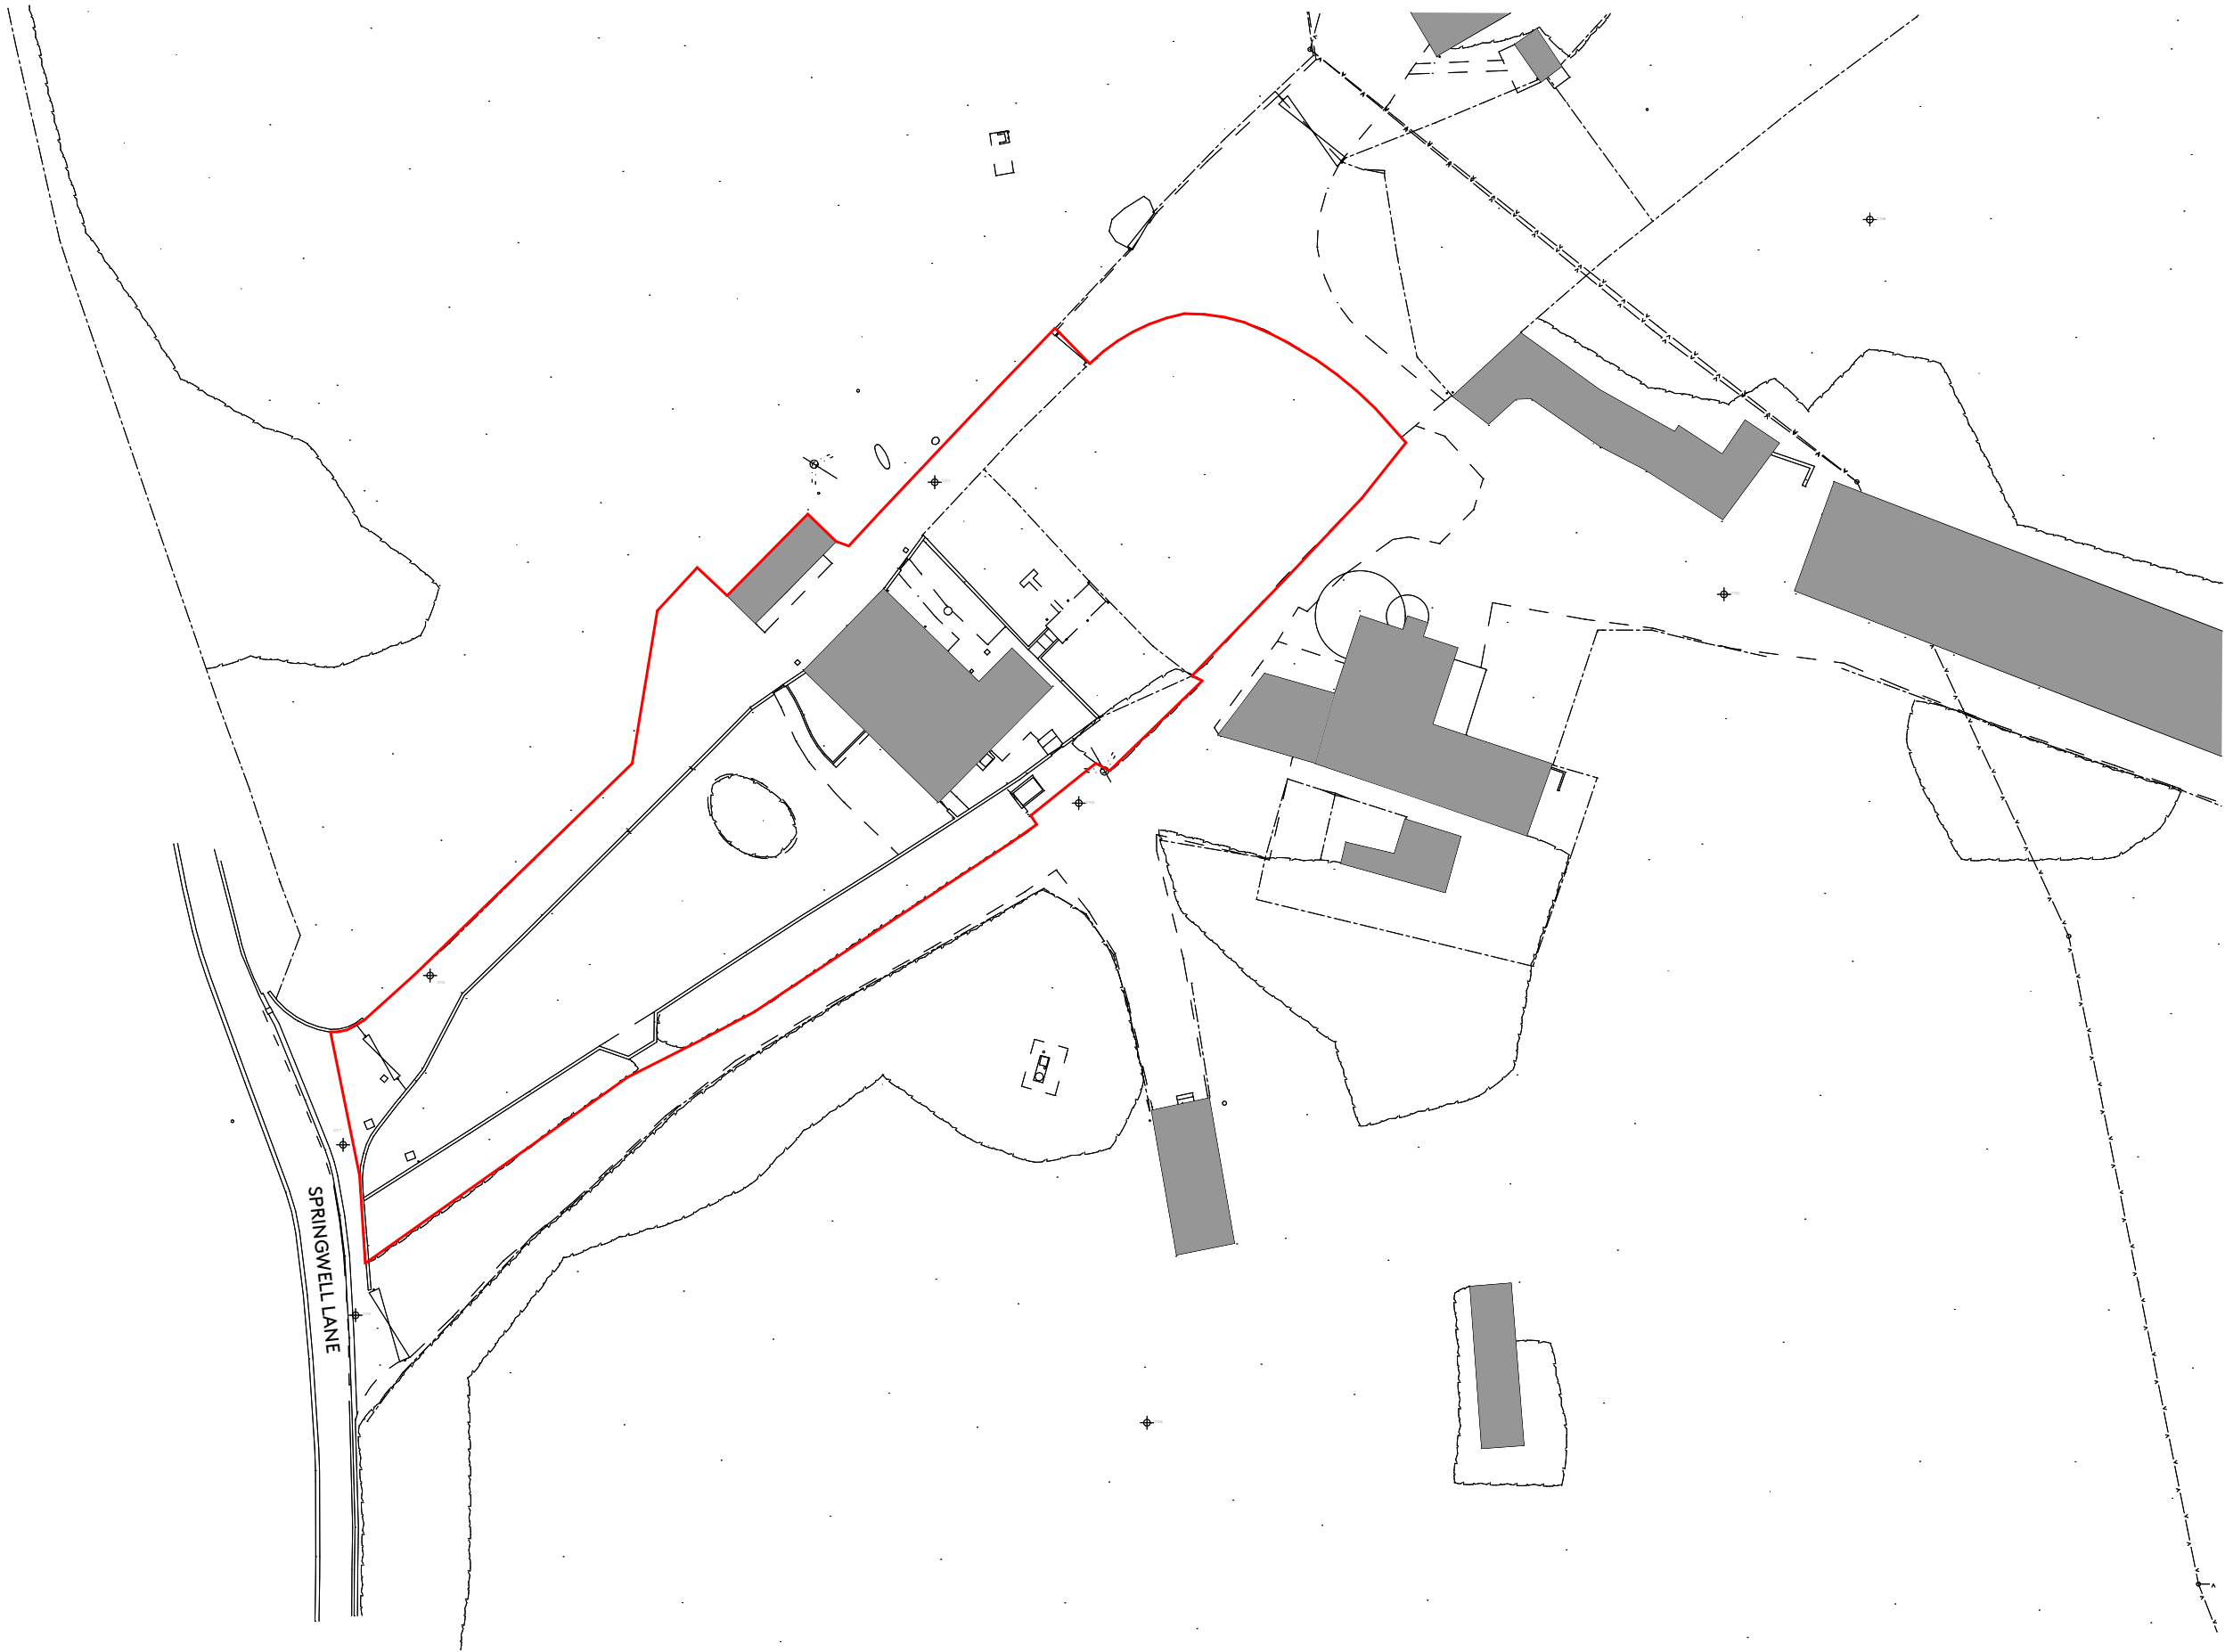

Issue		
No.	Date	Comment

Notes
DO NOT SCALE FROM THIS DRAWING.
DO NOT USE ANY AREAS INDICATED FOR EITHER VALUATION, PURCHASE SALE OR ANY OTHER FORM OF LEGALLY BINDING CONTRACT.
DO NOT REPRODUCE ANY PART OF THIS DRAWING WITHOUT PRIOR WRITTEN CONSENT. THIS DRAWING REMAINS THE COPYRIGHT OF ACKROYD LOWRIE LTD.

Key



Project 787 - Waterdell Farm			Dwg Title Existing Site Plan		
Client Basegold Property Ltd			Dwg No. 787-002		
Date	Drawn	Checked	Scale	Current Stage	Issue
MAR 2021	BH	KH	1:500	PLANNING	





Ackroyd
Lowrie

23 Vyner Street
London E2 9DG
0203 770 9780
www.ackroydlowrie.com

Issue		Notes	Key
No.	Date	Comment	

DO NOT SCALE FROM THIS DRAWING.

DO NOT USE ANY AREAS INDICATED FOR EITHER VALUATION, PURCHASE SALE OR ANY OTHER FORM OF LEGALLY BINDING CONTRACT.

DO NOT REPRODUCE ANY PART OF THIS DRAWING WITHOUT PRIOR WRITTEN CONSENT. THIS DRAWING REMAINS THE COPYRIGHT OF ACKROYD LOWRIE LTD.

N




015m



1:100

Project 787 - Waterdell Farm			Dwg Title Existing Ground Floor Plan		
Client Basegold Property Ltd			Dwg No. 787-010		
Date	Drawn	Checked	Scale	Current Stage	Issue
MAR 2021	BH	KH	1:100	PLANNING	P1

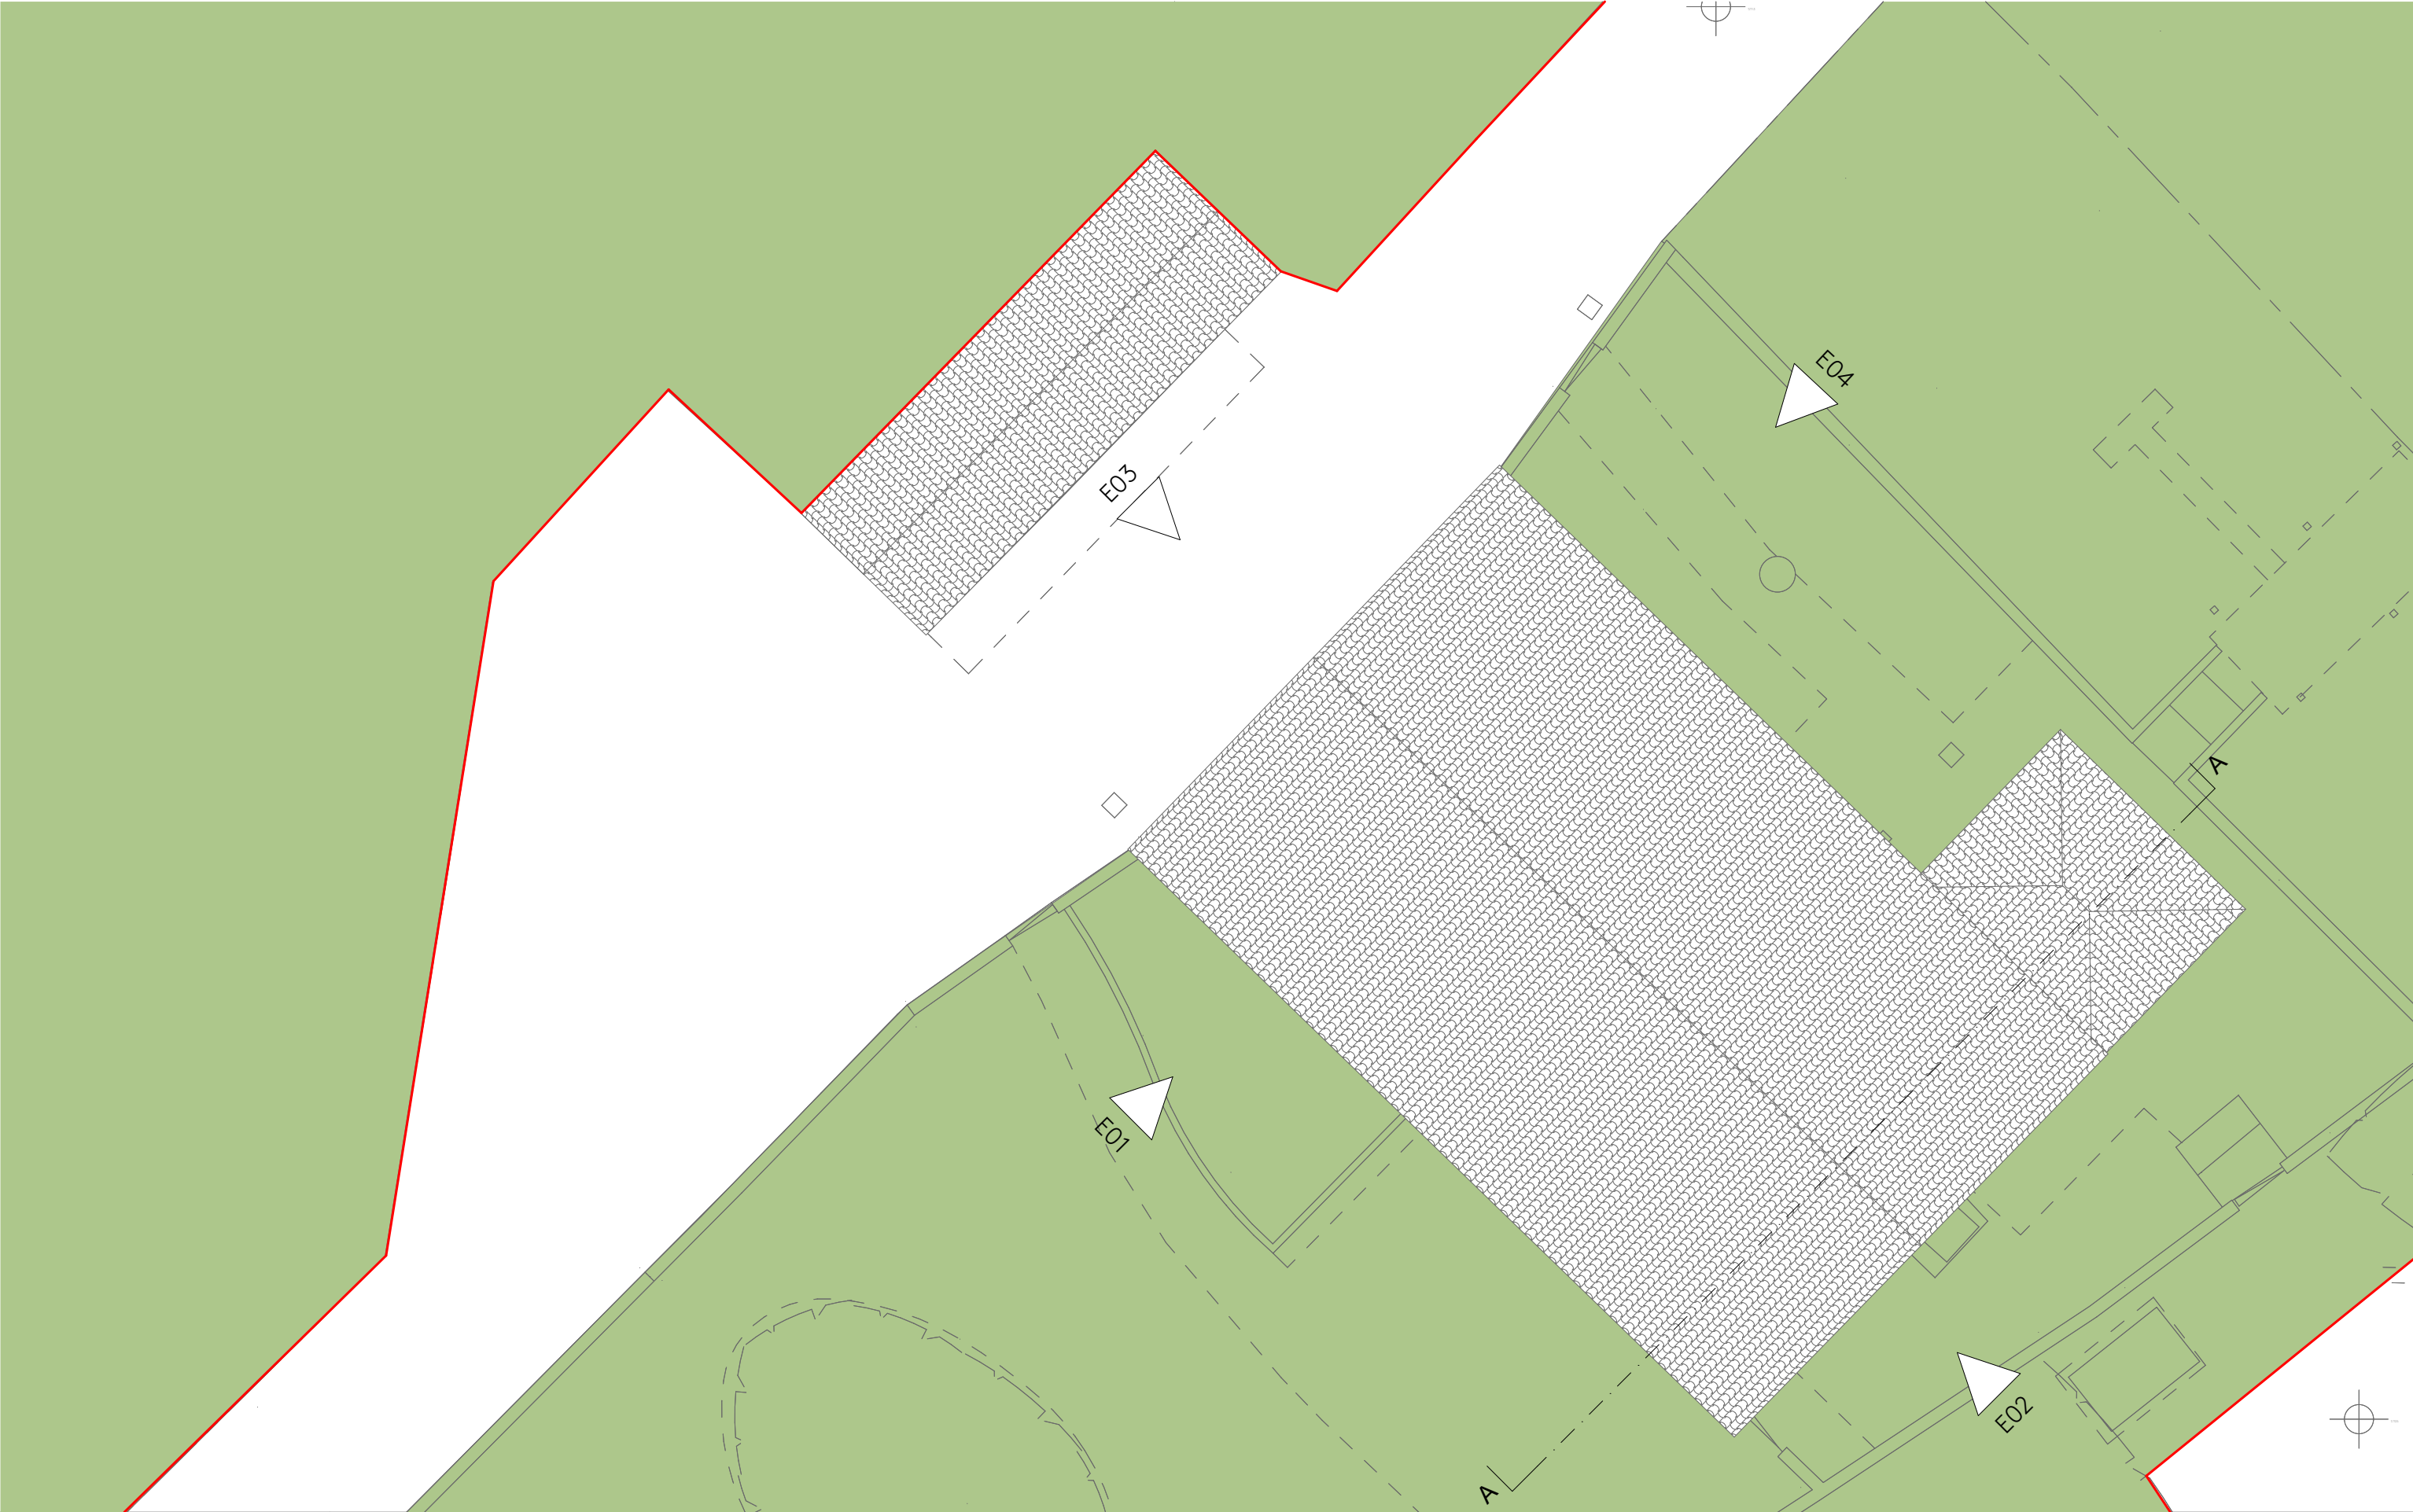


A Ackroyd Lowrie 23 Vyner Street London E2 9DG 0203 770 9780 www.ackroydlowrie.com	Issue		Notes		Key		Project			Dwg Title		
	No.	Date	Comment	DO NOT SCALE FROM THIS DRAWING. DO NOT USE ANY AREAS INDICATED FOR EITHER VALUATION, PURCHASE SALE OR ANY OTHER FORM OF LEGALLY BINDING CONTRACT. DO NOT REPRODUCE ANY PART OF THIS DRAWING WITHOUT PRIOR WRITTEN CONSENT. THIS DRAWING REMAINS THE COPYRIGHT OF ACKROYD LOWRIE LTD.		N 015m 1:100	Client			Dwg No.		
							Basegold Property Ltd			787-011		
							Date	Drawn	Checked	Scale	Current Stage	Issue
							Month 2020	BH	KH	1:100	PLANNING	P1



E01

App 1 Bungalow South-West Elevation

1:100

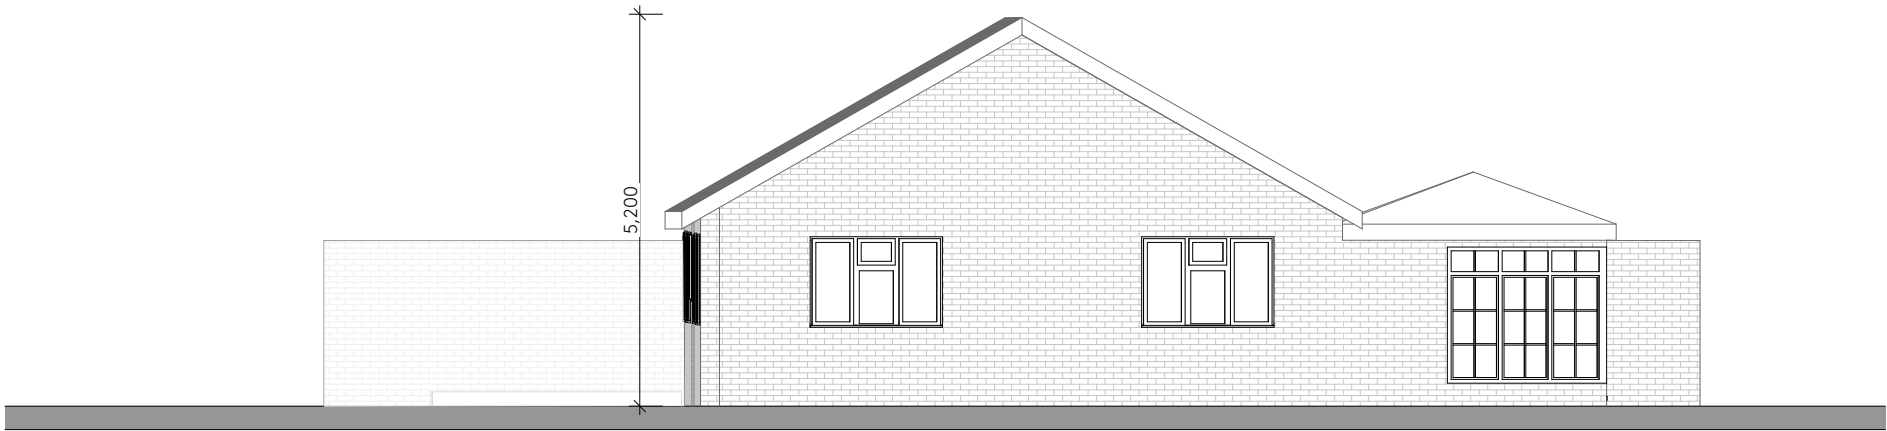

E02

App 1 Bungalow South-East Elevation

1:100

A Ackroyd Lowrie 23 Vyner Street London E2 9DG 0203 770 9780 www.ackroydlowrie.com	Issue		Notes		Key		015m 1:100			Project		Dwg Title	
	No.	Date	Comment	DO NOT SCALE FROM THIS DRAWING. DO NOT USE ANY AREAS INDICATED FOR EITHER VALUATION, PURCHASE SALE OR ANY OTHER FORM OF LEGALLY BINDING CONTRACT. DO NOT REPRODUCE ANY PART OF THIS DRAWING WITHOUT PRIOR WRITTEN CONSENT. THIS DRAWING REMAINS THE COPYRIGHT OF ACKROYD LOWRIE LTD.	787 - Waterdell Farm					Existing Elevation			
					Client					Dwg No.			
					Basegold Property Ltd					787-020			
					Date	Drawn				Checked	Scale	Current Stage	Issue
					MAR 2021	BH				KH	1:100	PLANNING	P1



E03

App 1 Bungalow North-West Elevation

1:100




E04

App 1 Bungalow North-East Elevation

1:100

A Ackroyd Lowrie 23 Vyner Street London E2 9DG 0203 770 9780 www.ackroydlowrie.com	Issue		Notes		Key		015m 1:100					
	No.	Date	Comment	DO NOT SCALE FROM THIS DRAWING.								
				DO NOT USE ANY AREAS INDICATED FOR EITHER VALUATION, PURCHASE SALE OR ANY OTHER FORM OF LEGALLY BINDING CONTRACT.								
				DO NOT REPRODUCE ANY PART OF THIS DRAWING WITHOUT PRIOR WRITTEN CONSENT. THIS DRAWING REMAINS THE COPYRIGHT OF ACKROYD LOWRIE LTD.								
Project		Dwg Title										
787 - Waterdell Farm		Existing Elevation										
Client		Dwg No.										
Basegold Property Ltd		787-021										
Date	Drawn	Checked	Scale	Current Stage	Issue							
MAR 2021	BH	KH	1:100	PLANNING	P1							

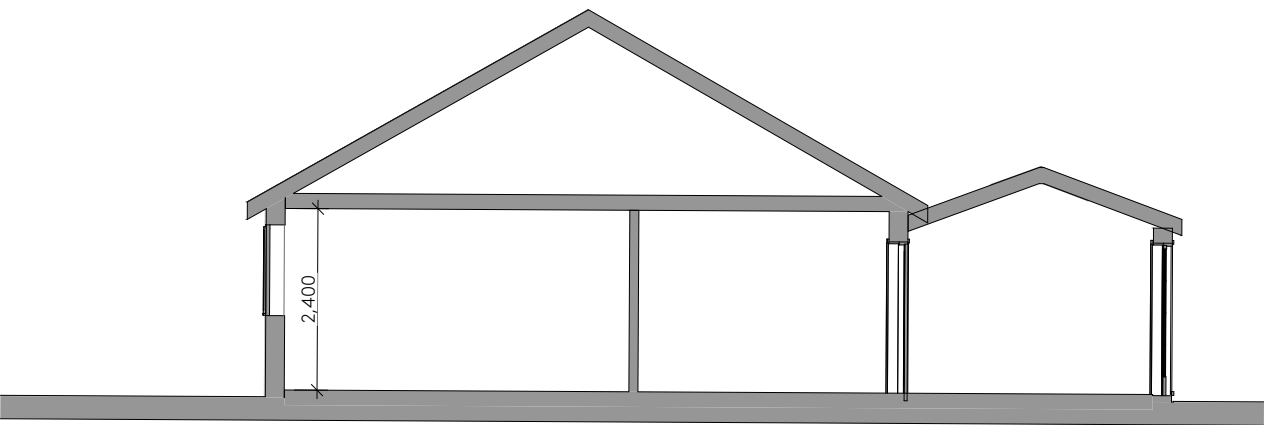

A Ackroyd Lowrie 23 Vyner Street London E2 9DG 0203 770 9780 www.ackroydlowrie.com	Issue		Notes		Key						
	No.	Date	Comment	DO NOT SCALE FROM THIS DRAWING. DO NOT USE ANY AREAS INDICATED FOR EITHER VALUATION, PURCHASE SALE OR ANY OTHER FORM OF LEGALLY BINDING CONTRACT. DO NOT REPRODUCE ANY PART OF THIS DRAWING WITHOUT PRIOR WRITTEN CONSENT. THIS DRAWING REMAINS THE COPYRIGHT OF ACKROYD LOWRIE LTD.		015m 1:100		Project		Dwg Title	
								787 - Waterdell Farm		Existing Section AA	
								Client		Dwg No.	
								Basegold Property Ltd		787-030	
								Date	Drawn	Checked	Scale
				Month 2020	BH	KH	1:100	PLANNING	P1		