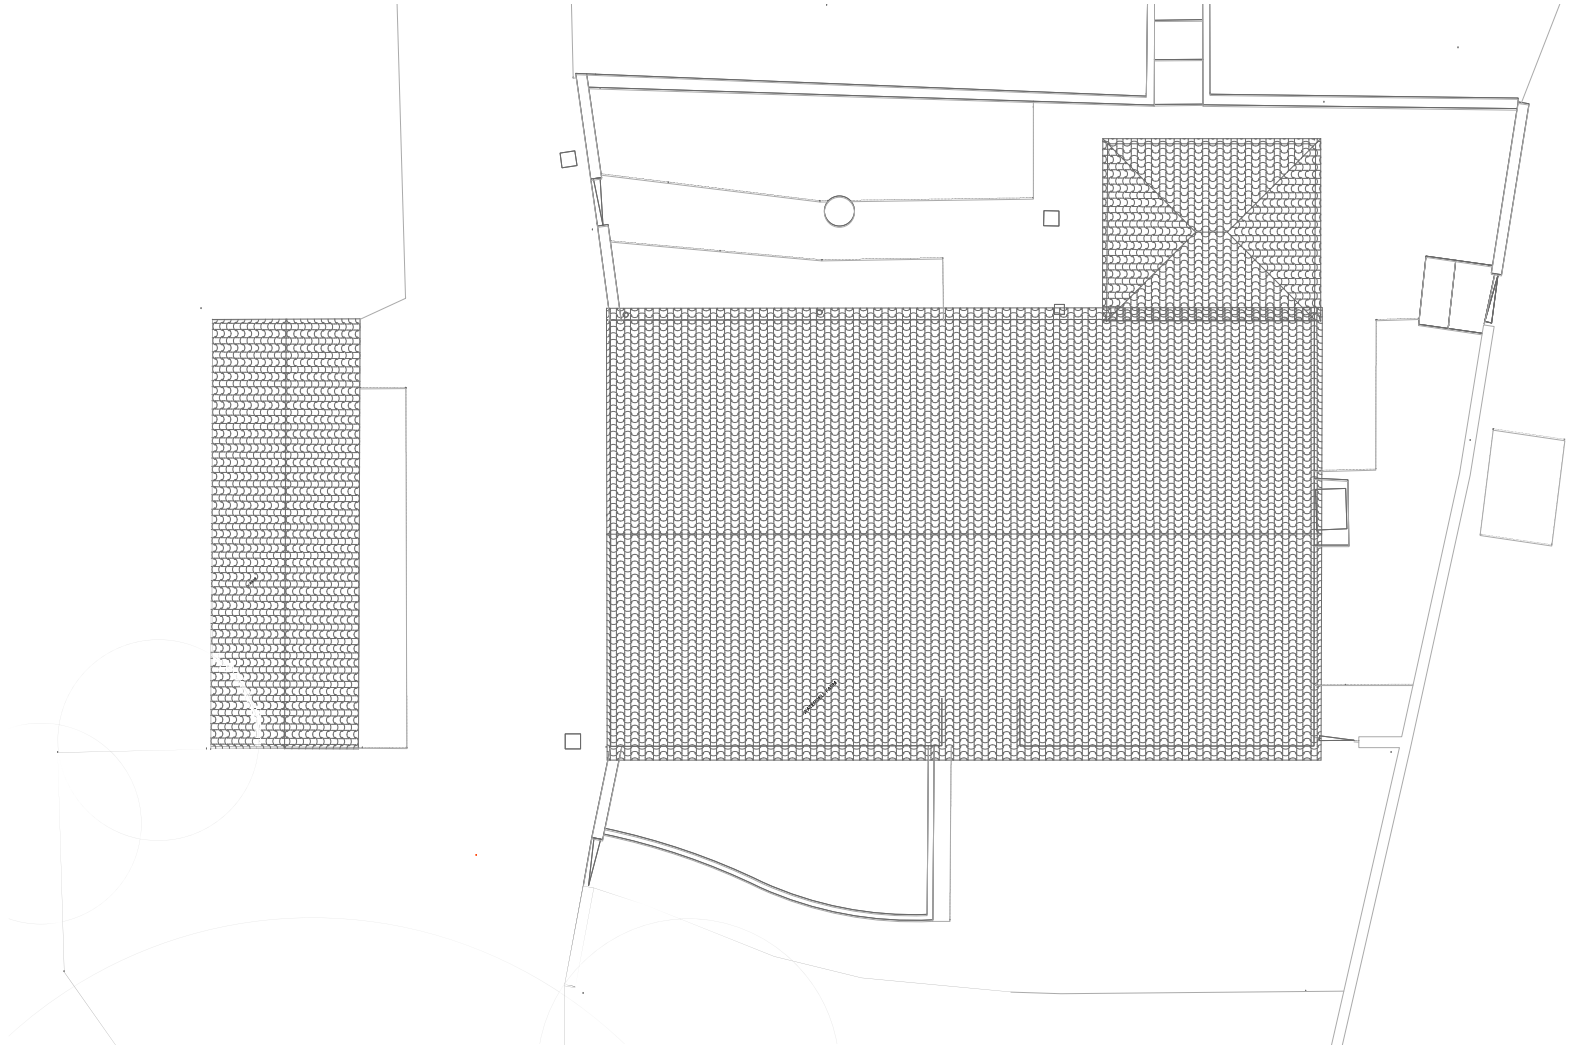

1 Existing Roof Plan
Scale 1:100

0m 2m 5m 10m

Ackroyd Lowrie
23 Vyner Street
London E2 9DG
0203 770 9780
www.ackroydlowrie.com

CONSTRUCTION NOTE:

DO NOT SCALE FROM THIS DRAWING.

DO NOT USE ANY AREAS INDICATED FOR EITHER VALUATION, PURCHASE/SALE OR ANY OTHER FORM OF LEGALLY BINDING CONTRACT.

DO NOT REPRODUCE ANY PART OF THIS DRAWING WITHOUT PRIOR WRITTEN CONSENT. THIS DRAWING REMAINS THE COPYRIGHT OF ACKROYD LOWRIE LTD.

Rev	Date	Comment

N

Project			Dwg Title	
787 - Waterdell Farm			Existing Roof Plan	
Client			Dwg No.	Rev
Basegold Property Limited			787 - 011	
Created	Drawn	Checked	Scale	Current Stage
Aug-21	BH	KH	1:100 @ A3	Planning