



SECTION A
1:100



SECTION B
1:100

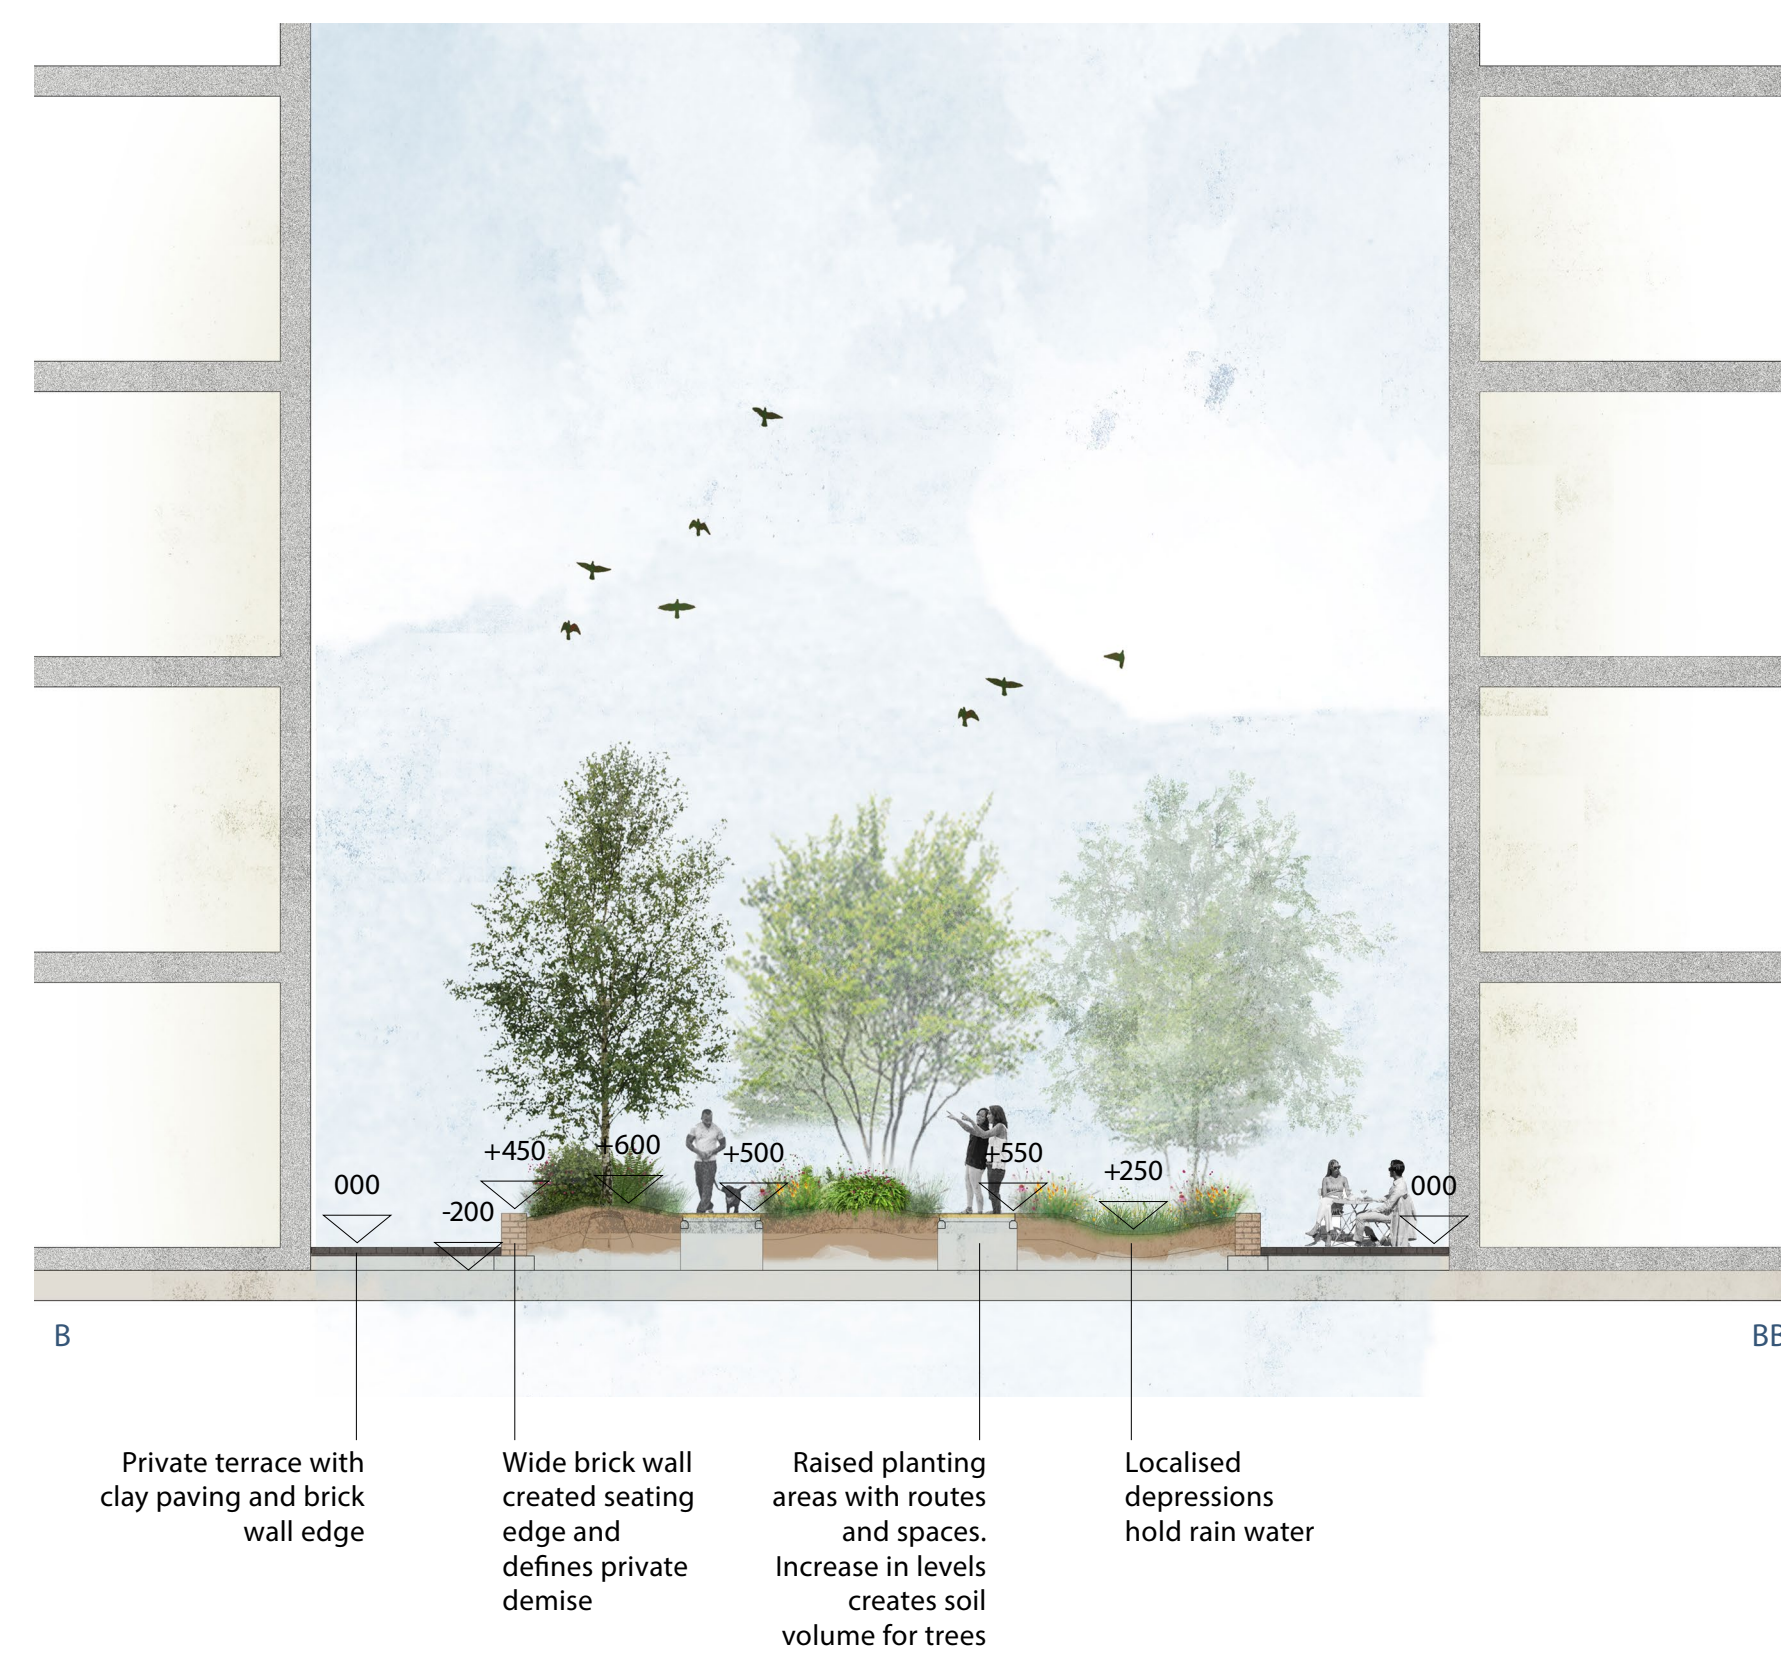

SECTION C
1:100

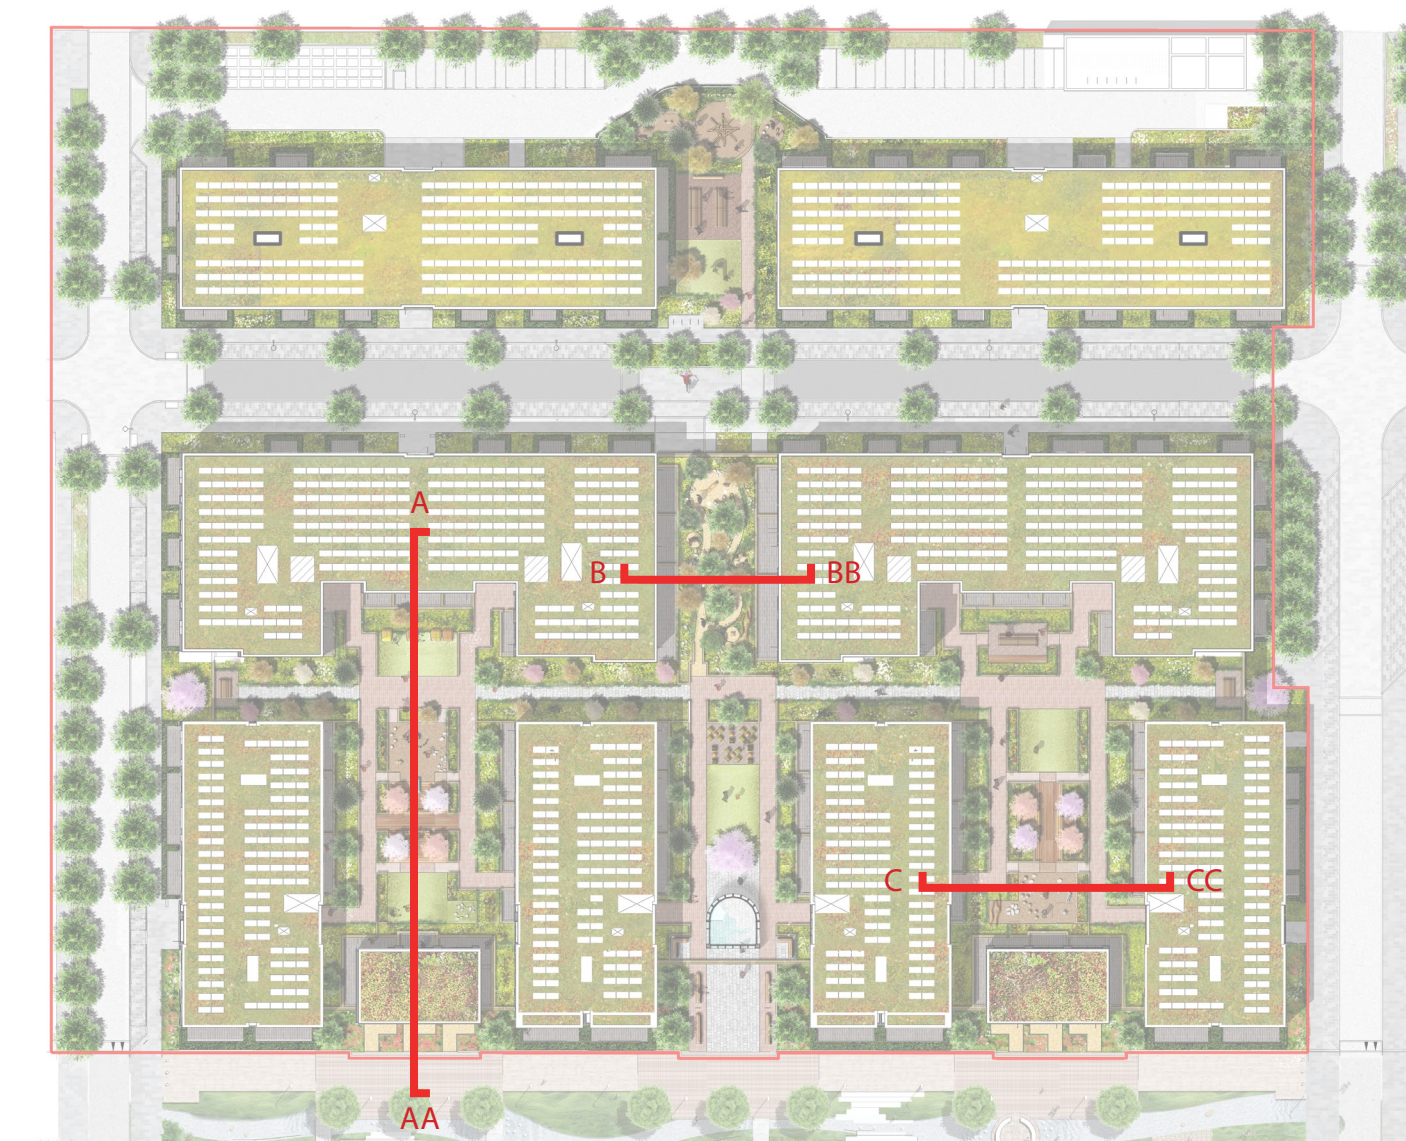

revision	date	drawn	description
P1	20.11.20	DBI	Issued for Planning

Illustrative sections 1

A726-HTA-C0- PS-A-DR-93004

P1
revision

Berkeley West Thames
Southall Waterside Phase C

BKH-SWE-PHC
job reference
78 Chamber Street
London, E1 9BL
020 7465 8555
www.hta.co.uk

@ A1
scale
0m 2m 4m 6m 8m 10m
99 McDonald Road
Edinburgh, EH7 4NS
0131 344 4742
info@hta.co.uk

DBI
drawn

