



SECTION D
1:50



SECTION E
1:50

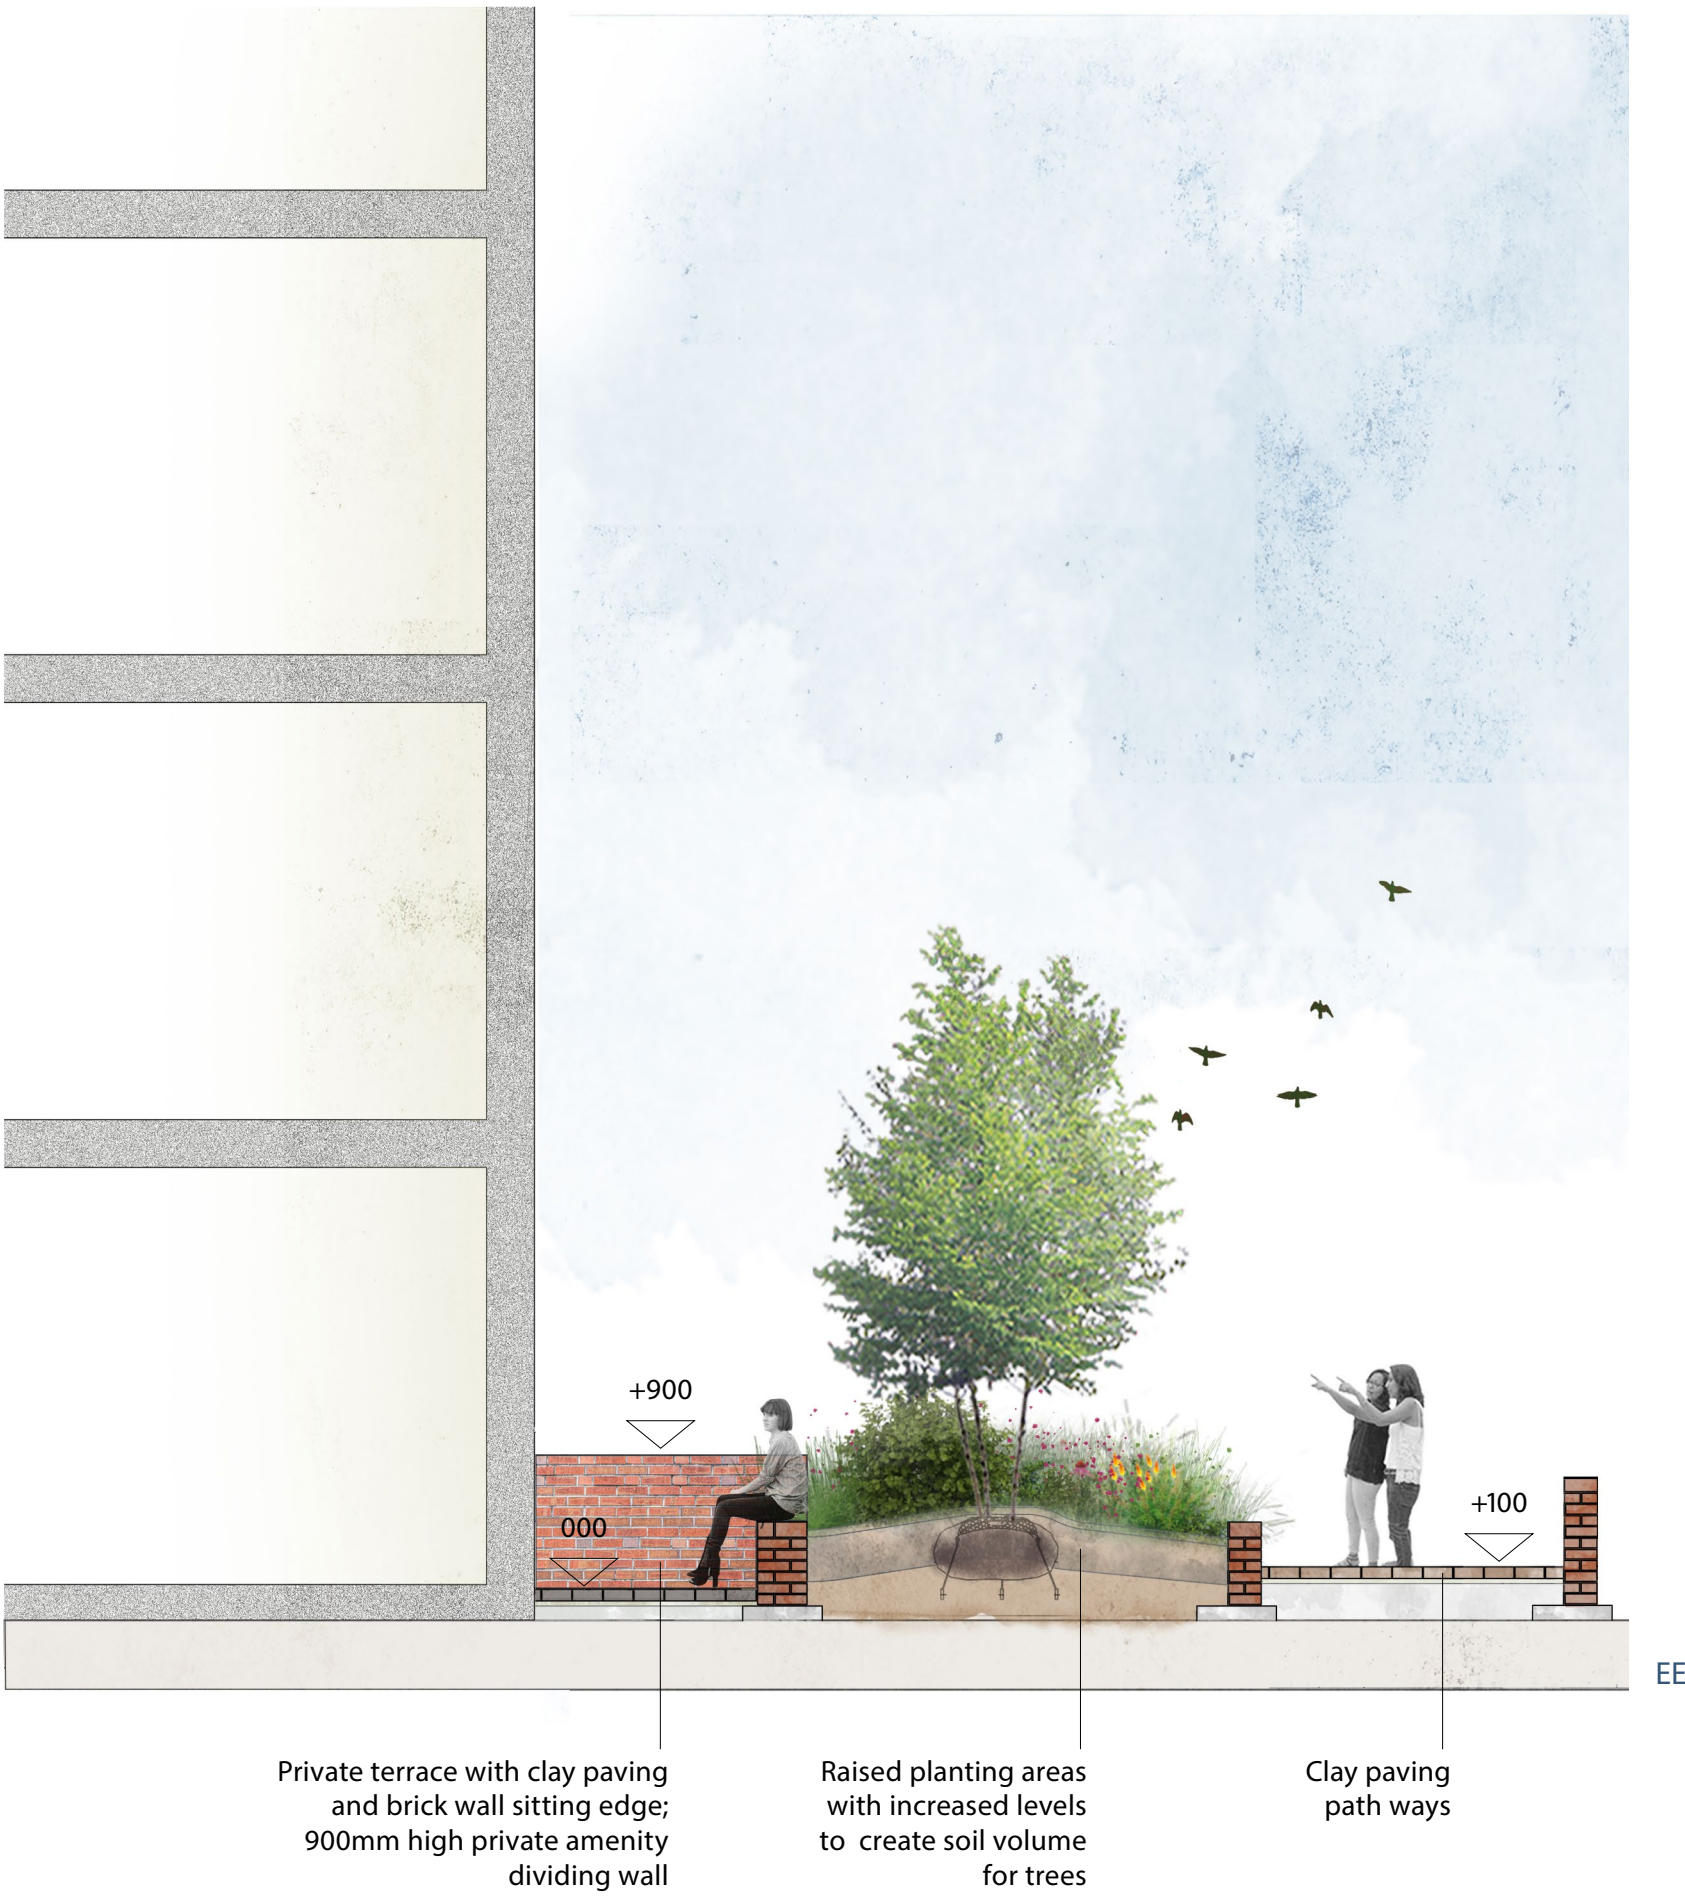

SECTION F
1:50

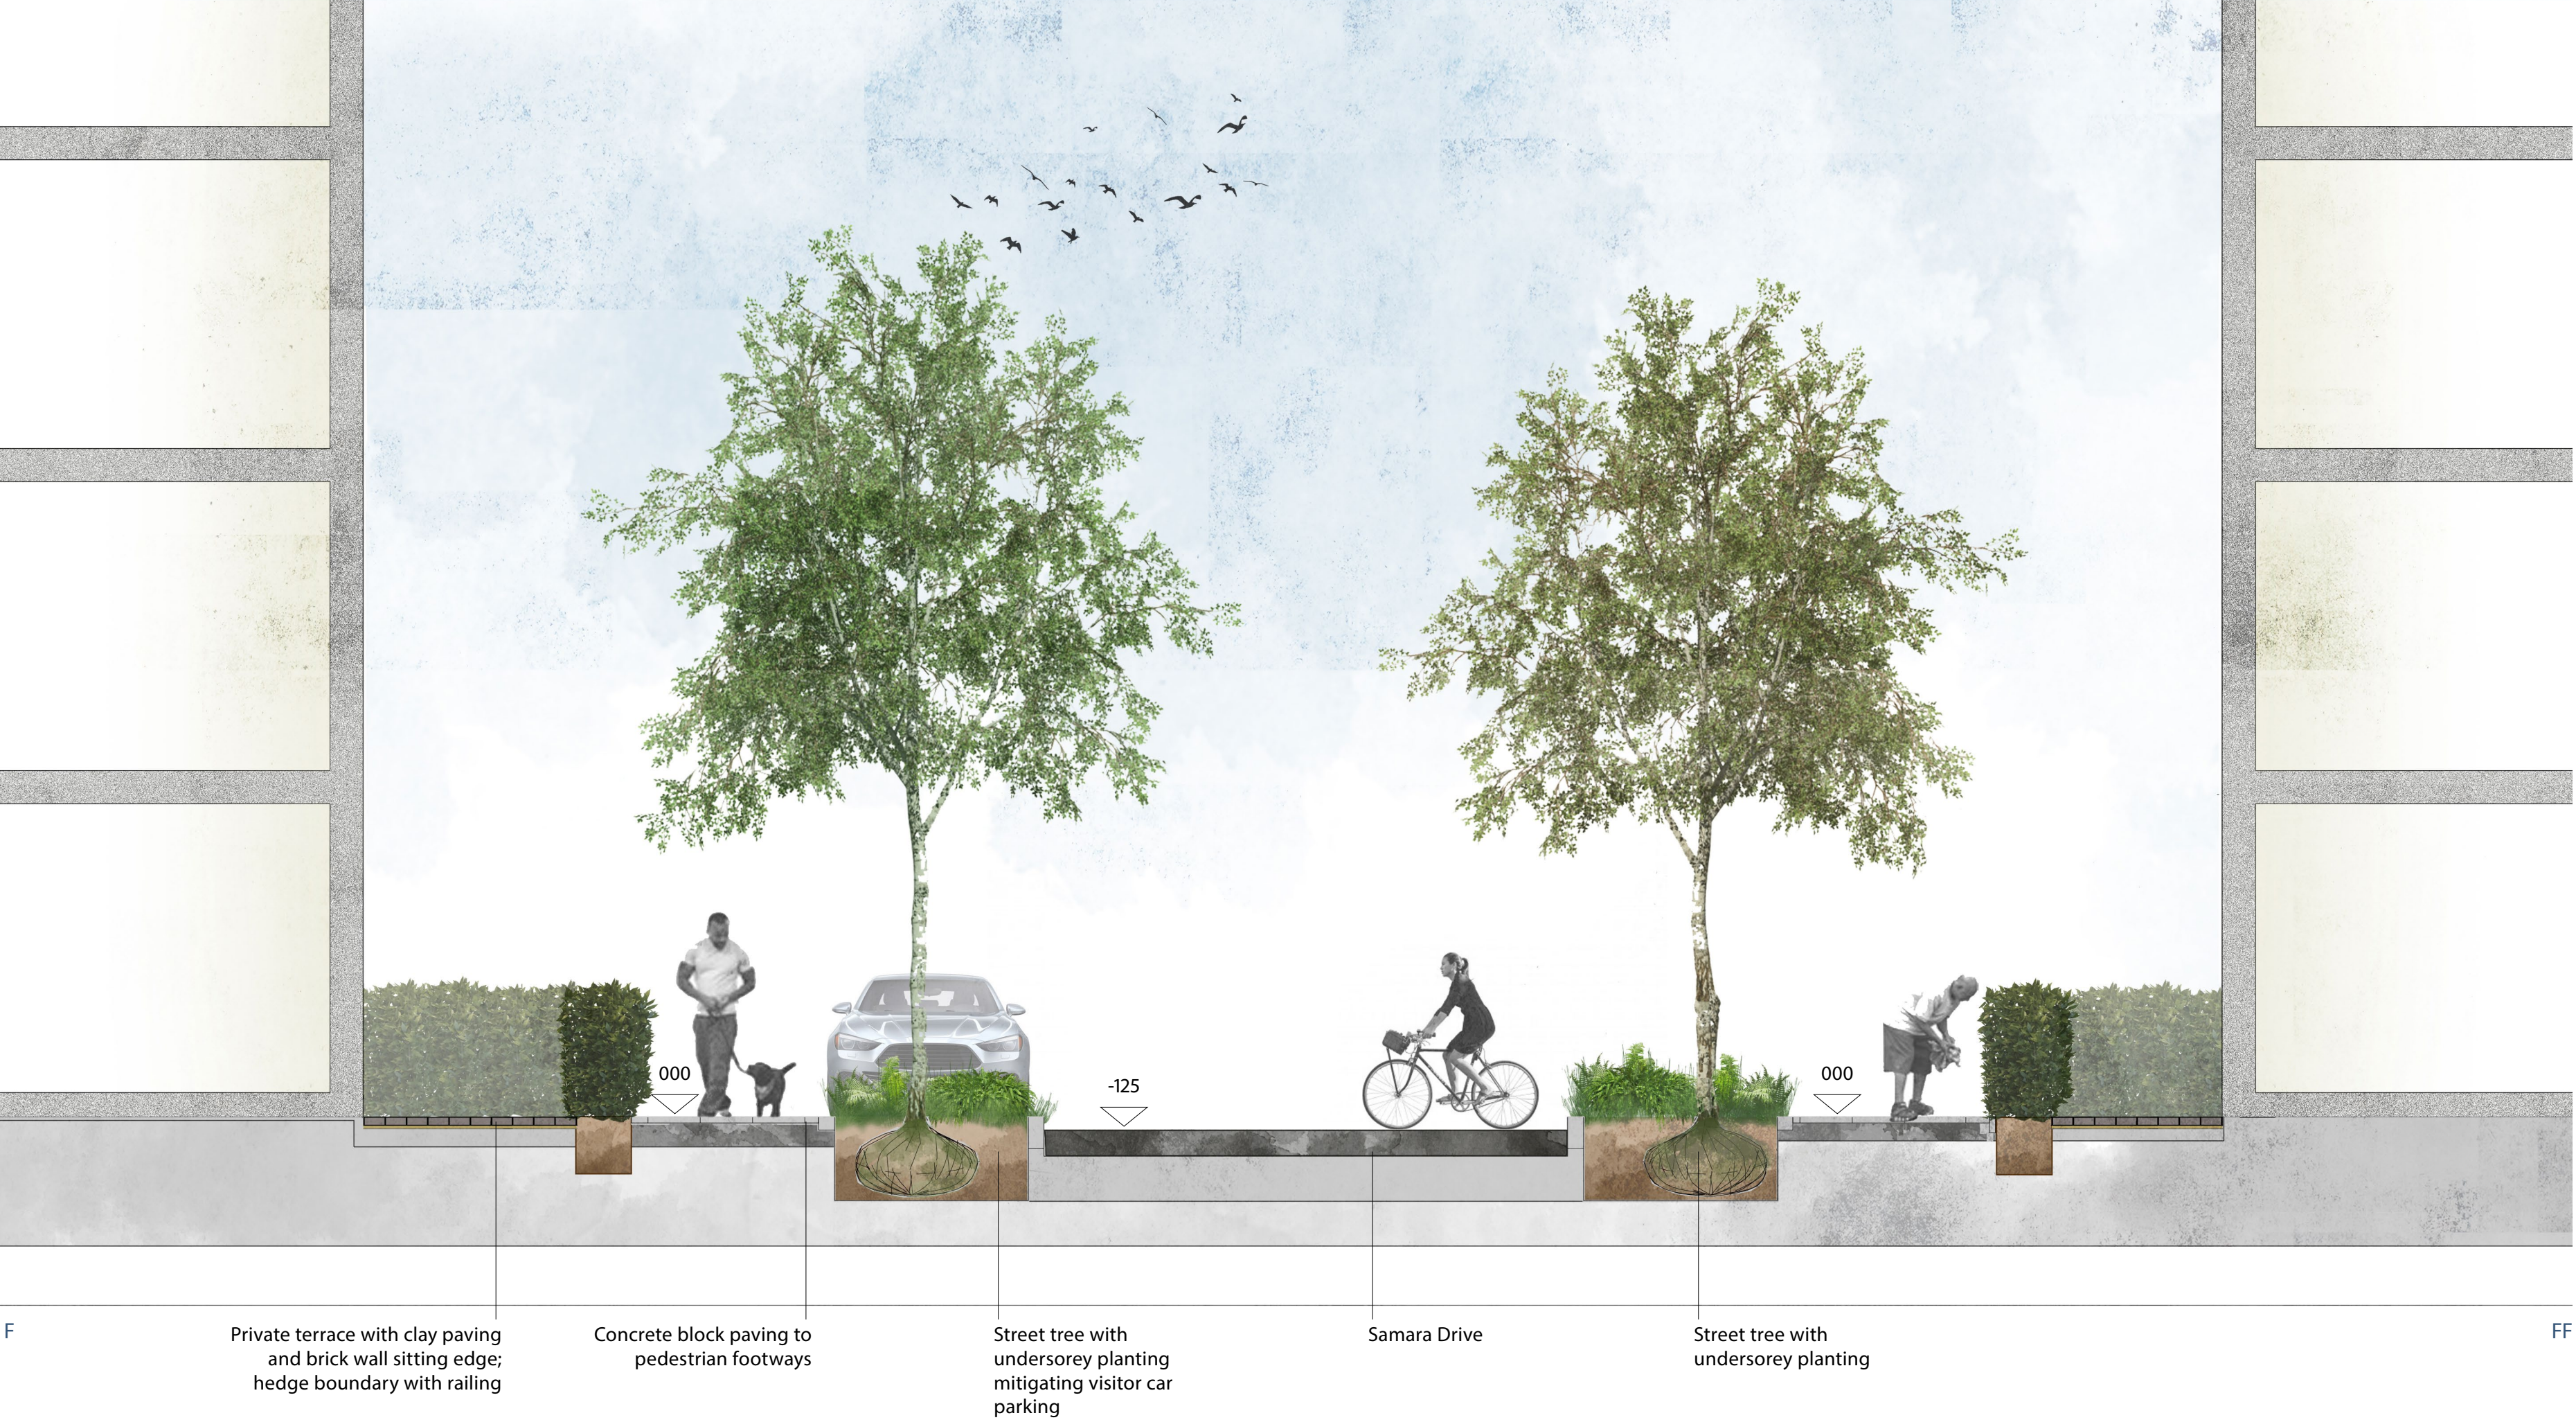

P1	20.11.20	DBI	Issued for Planning
revision	date	drawn	description

Illustrative Sections 2

A726-HTA-C0- PS-A-DR-93005 P1
revision

Berkeley West Thames
Southall Waterside Phase C

BKH-SWE-PHC	@ A1	DBI
job	scale	drawn
reference		
0m	2m	4m
		6m
		8m
		10m
78 Chamber Street London, E1 6BL 020 7465 8655 www.hta.co.uk	99 McDonald Road Edinburgh, EH7 4NS 0131 344 4742 info@hta.co.uk	hta