


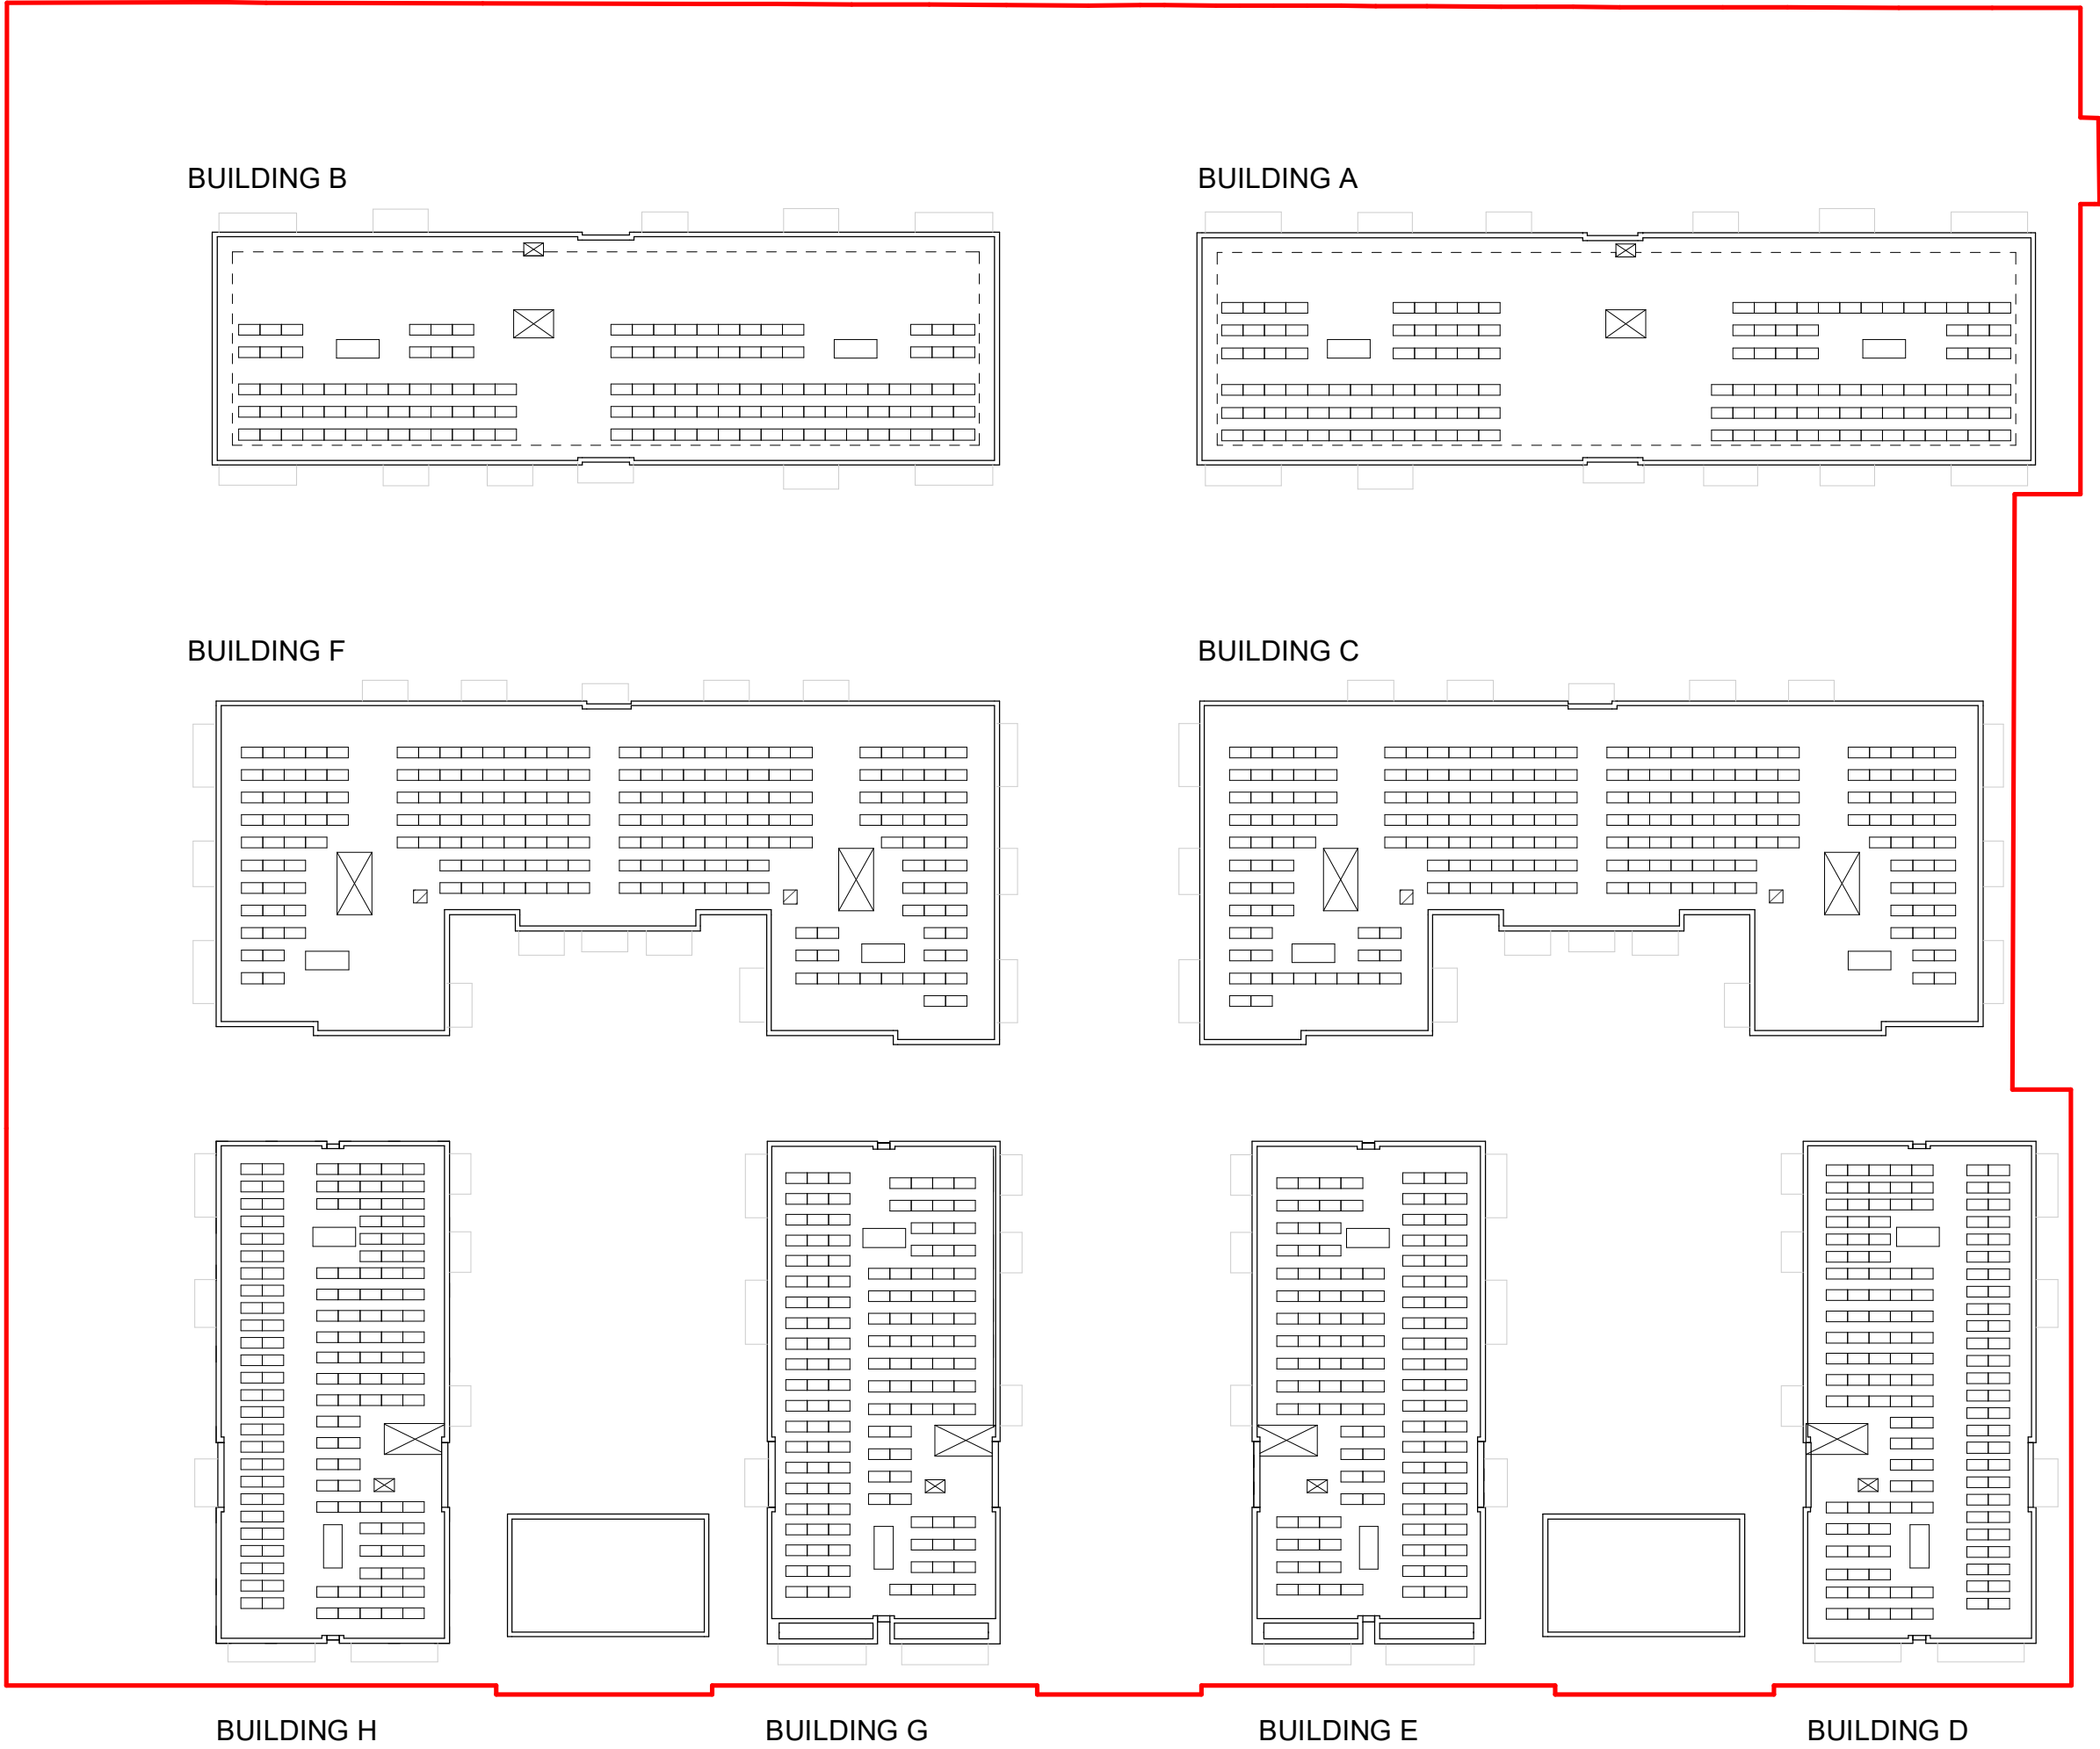


revision	date	drawn	description
P1	05.08.19	CLH	Preliminary Issue
P2	16.08.18	CLH	Roof plan revised to reflect MLM comments
P3	22.08.19	CLH	Path added
P4	10.09.19	CLH	Drawing Updated in accordance with MLM drawing
P5	31.10.19	CLH	PV to all roofs
P6	13.11.20	STM	Draft planning issue
P7	20.11.20	CAM	Final Planning Issue

Notes: -
Do not scale from drawings unless by agreement with HTA. Use figured dimensions only. Check all dimensions on site prior to commencing the works. Drawing to be read in conjunction with other relevant consultant information.

This drawing is the copyright of HTA Design LLP and must not be copied or reproduced in part, or in whole, without the express permission of HTA Design LLP. Drawing to be read in conjunction with specification.

0m 10m 20m 30m 40m 50m

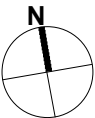

Roof Plan

Berkeley Homes (Southall) Limited
The Green Quarter

PLANNING

A726-HTA-RF-A-DR-12013

number

P7

revision

1:500 @ A2

scale

HTA Design LLP

www.hta.co.uk

London | Edinburgh | Manchester | Bristol

BKH-SWE-PHC-

job reference

CLH

drawn

hta