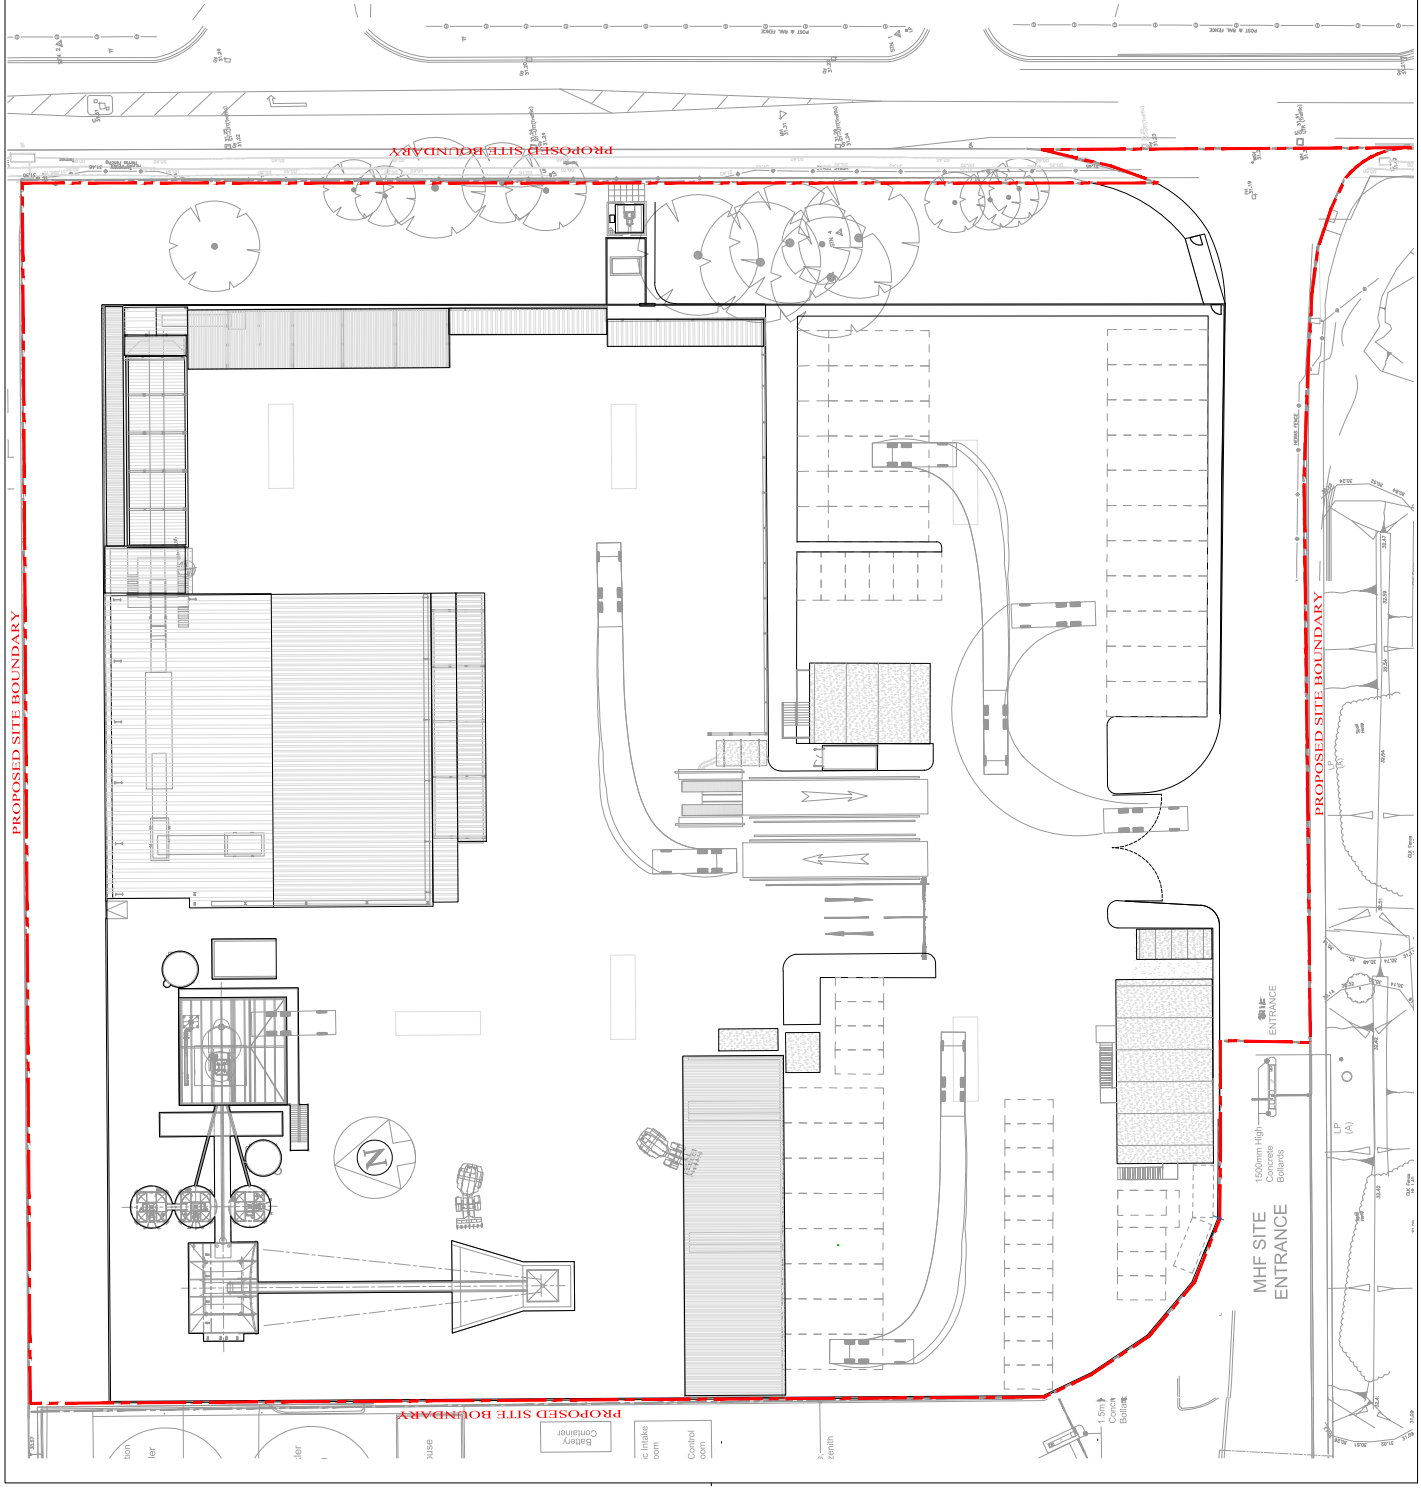


Setting out dimensions,
walls and levels to
architects' drawings

Scale @ 1:500

0m							
5m							
10m							
15m							
20m							
25m							

[illegible]

PROPOSED

[illegible]