



SITE/BLOCK PLAN
SCALE :- 1:1250

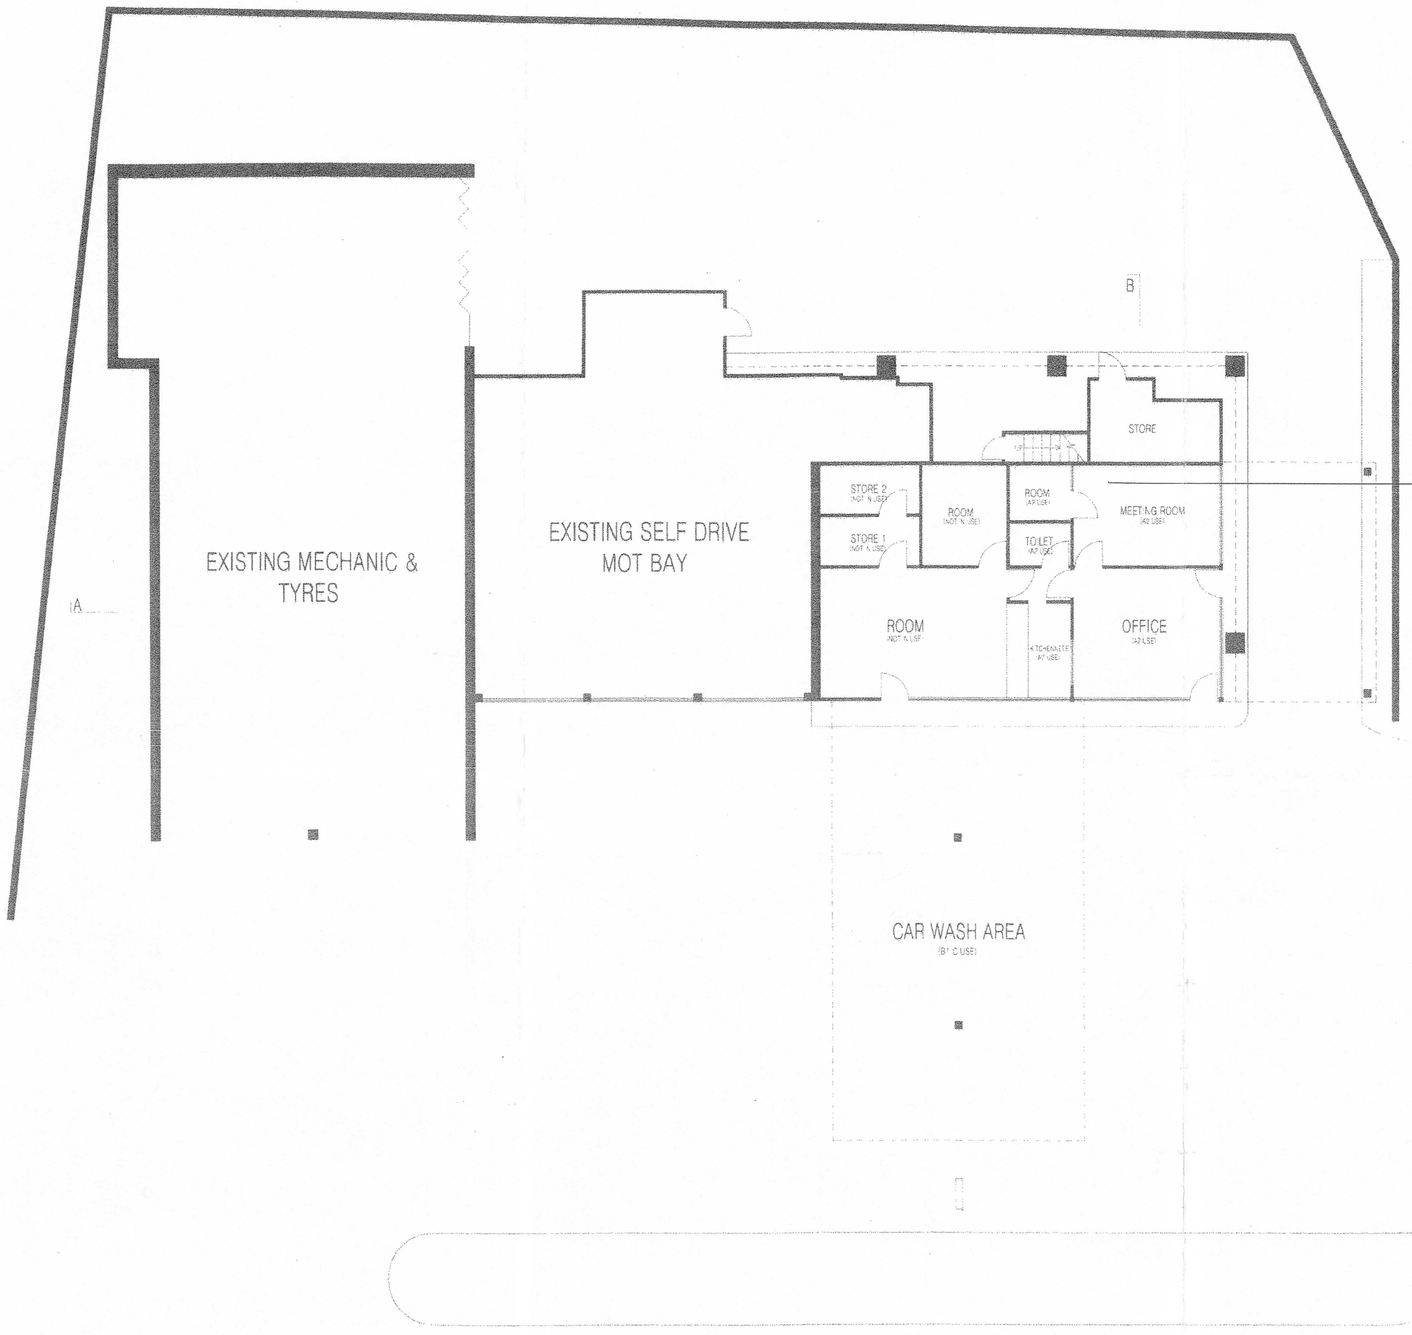

EXISTING GROUND FLOOR/SITE PLAN

Scale:- 1:100 @ A1

0 1000 2000 3000 4000 5000

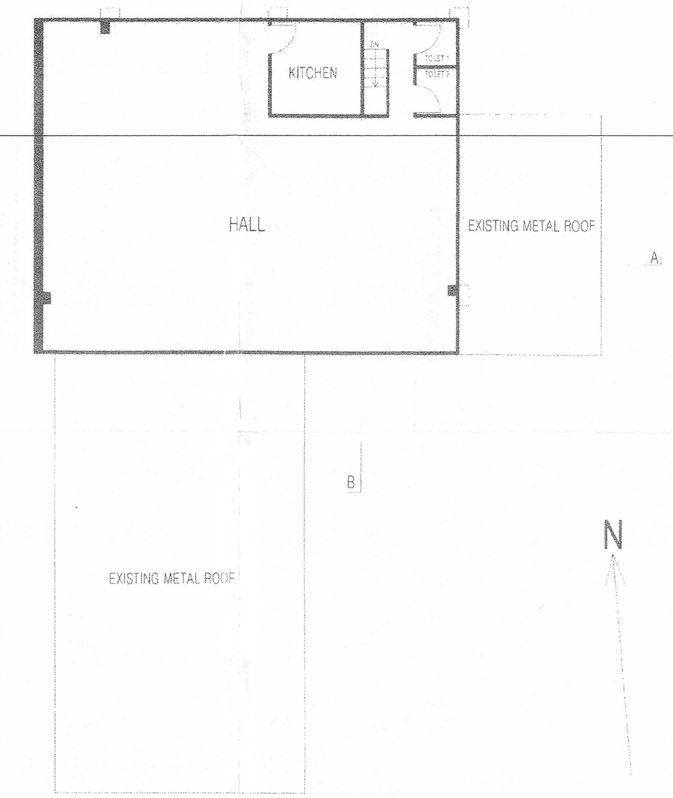

EXISTING FIRST FLOOR PLAN

Scale:- 1:100 @ A1

0 1000 2000 3000 4000 5000

N

11 OCT 2017

011/P/001c

1190 Uxbridge Road
Hayes Middlesex
UB4 8JE
PLANS
Scale:- 1:100 @ A1
Date:-November 2012

DOTS
ARCHITECTURAL SERVICES ltd
from survey to planning to construction