


Kirkrange Block Plan

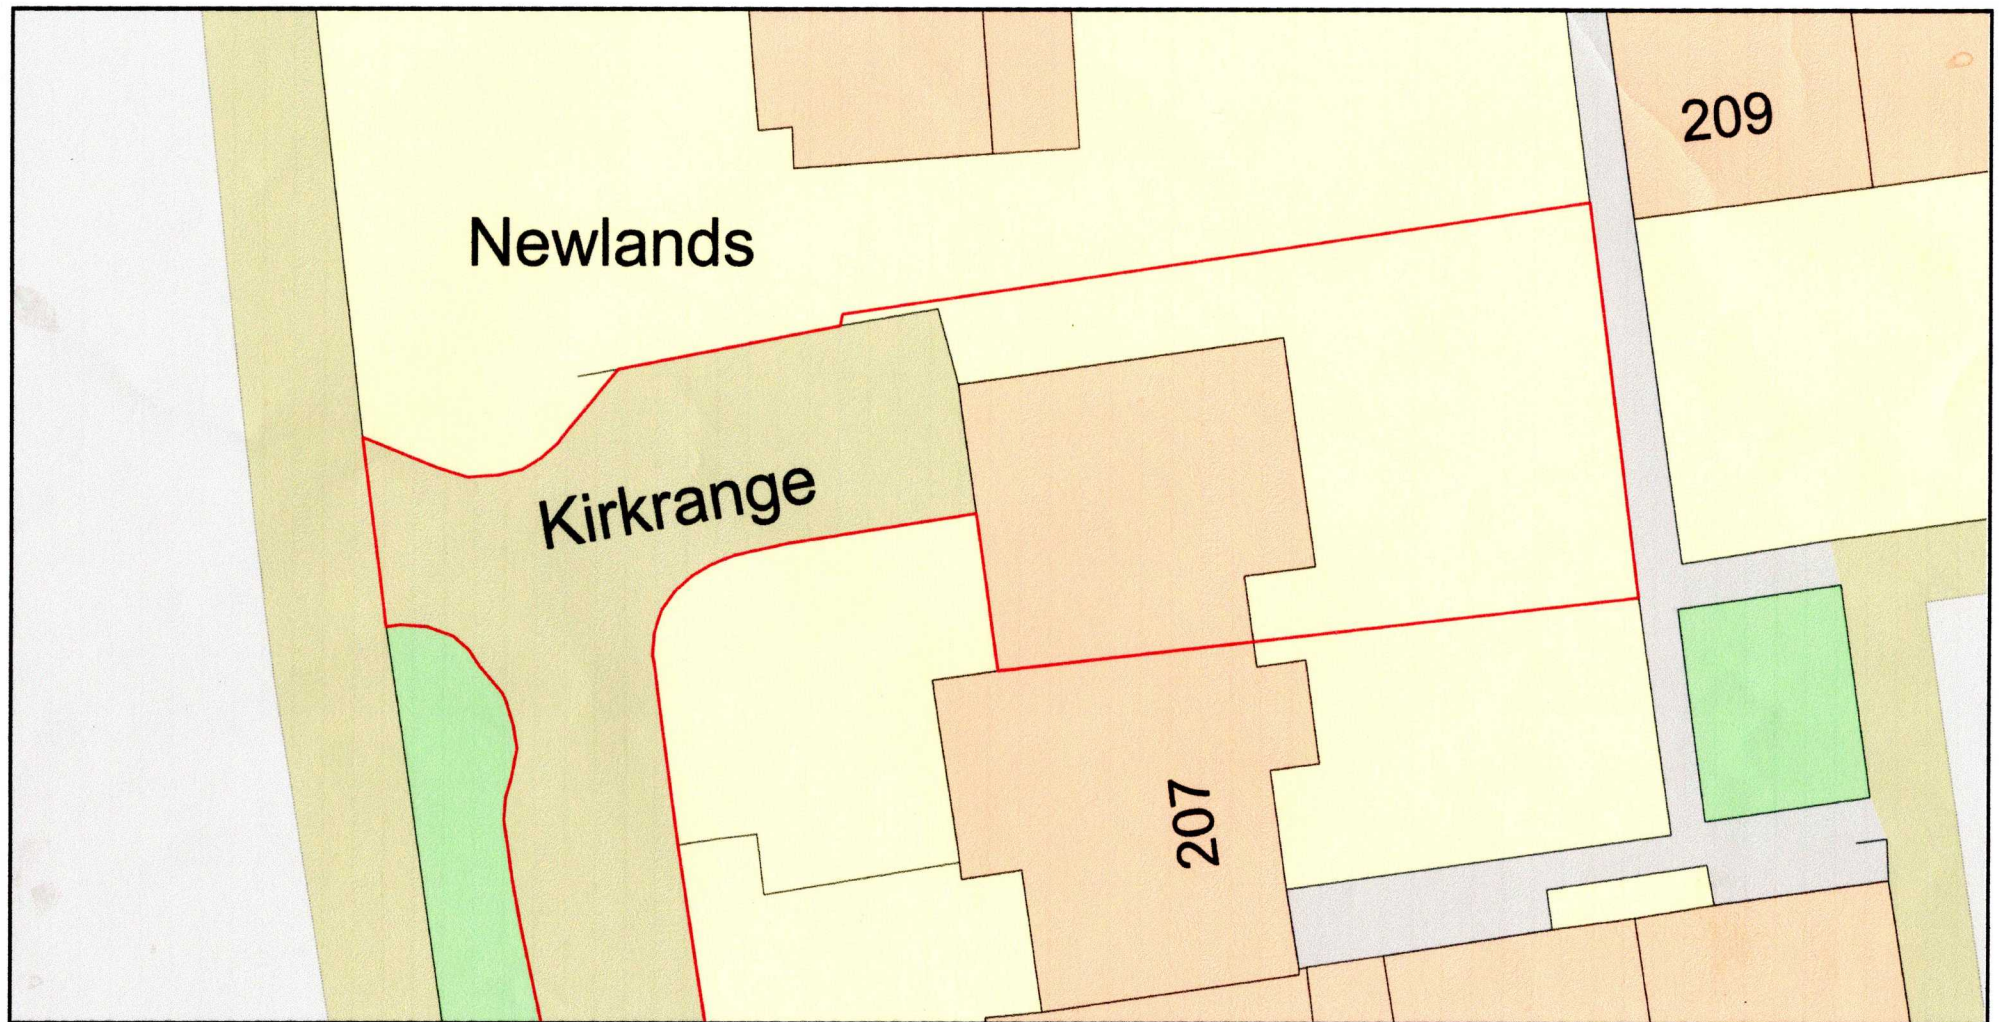

0 10
Metres



Plan Produced for: Mr A Katz

Date Produced: 29 May 2020

Plan Reference Number: TQRQM20150104312077

Scale: 1:200 @ A4

© Crown copyright and database rights 2019 OS 100042766



Paper Size: A4