



Kirkrange Block Plan

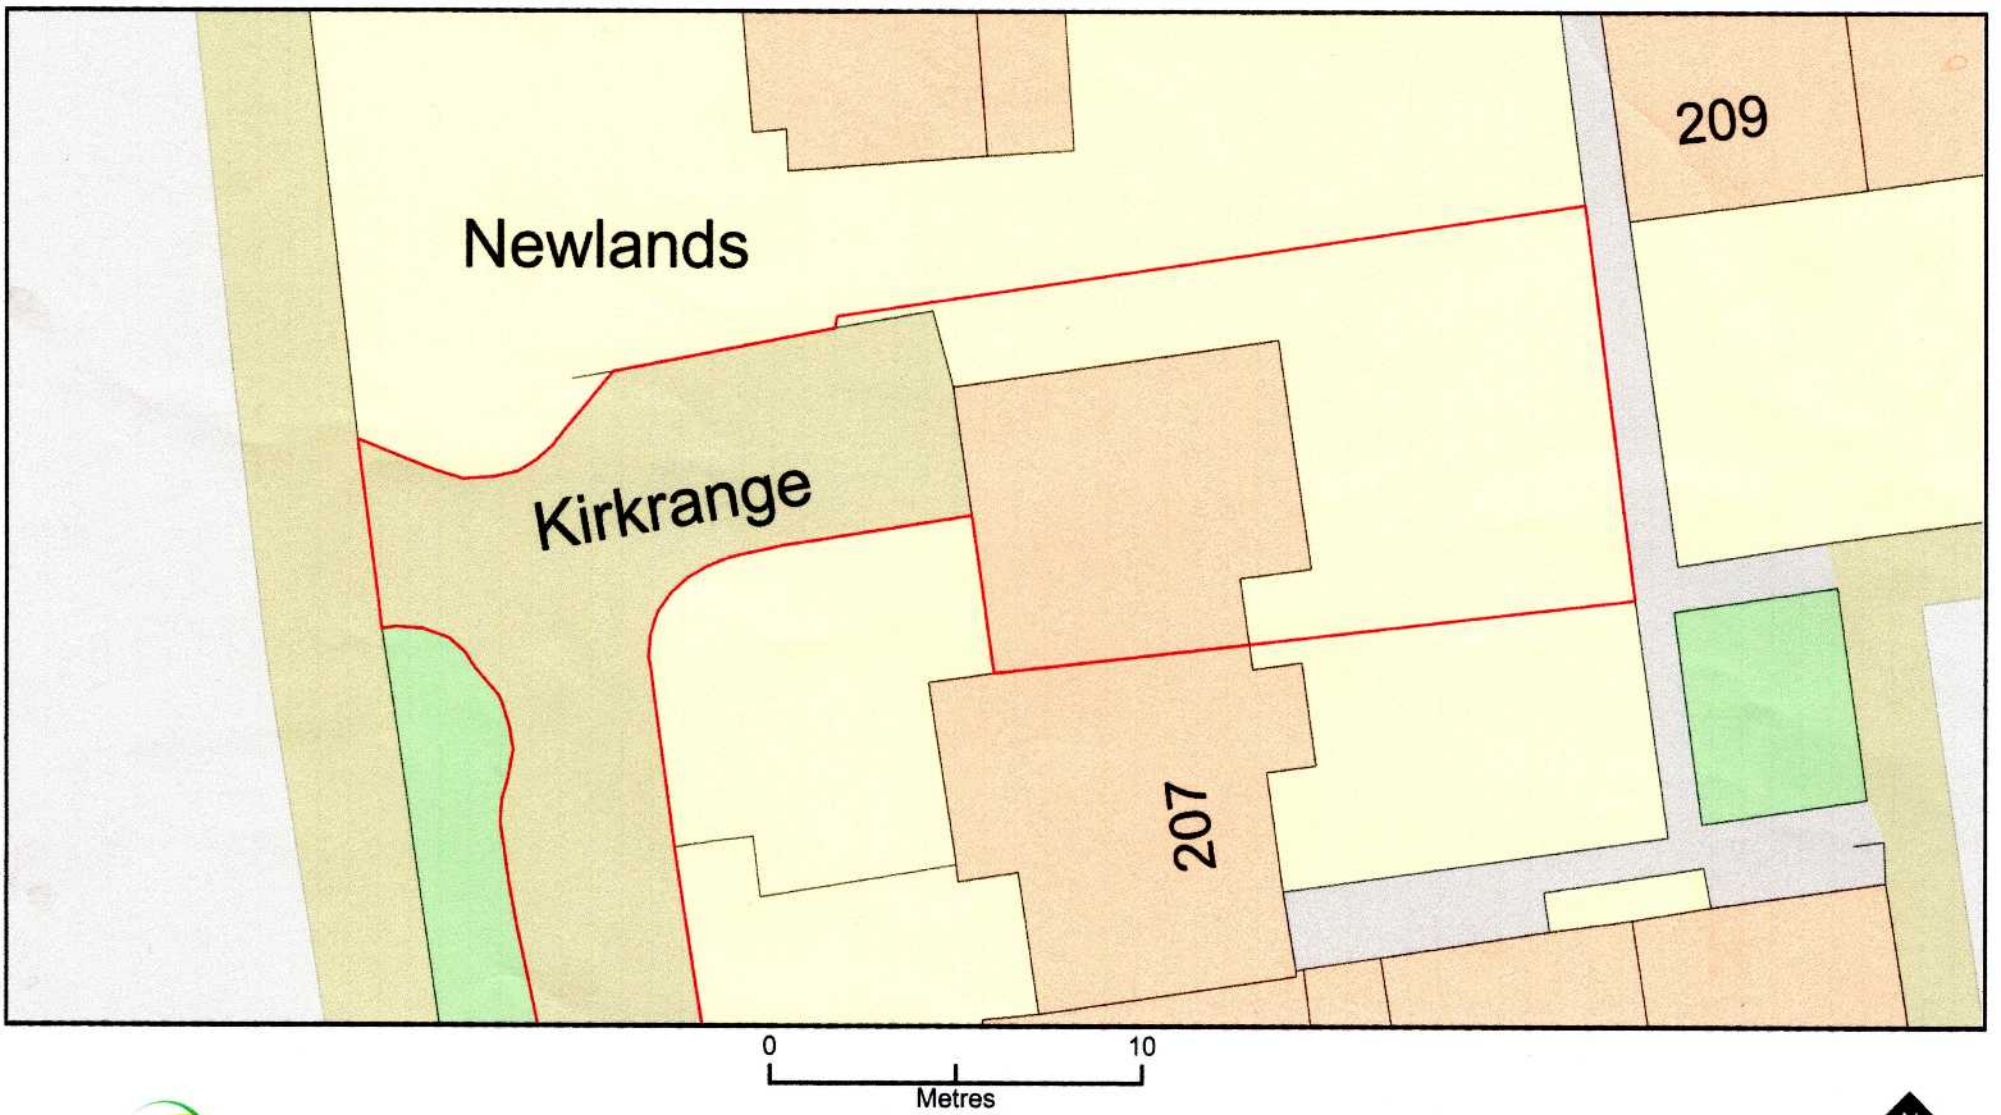

Plan Produced for: Mr A Katz
 Date Produced: 29 May 2020
 Plan Reference Number: TQRQM20150104312077
 Scale: 1:200 @ A4
 © Crown copyright and database rights 2019 OS 100042766

Kirkrange

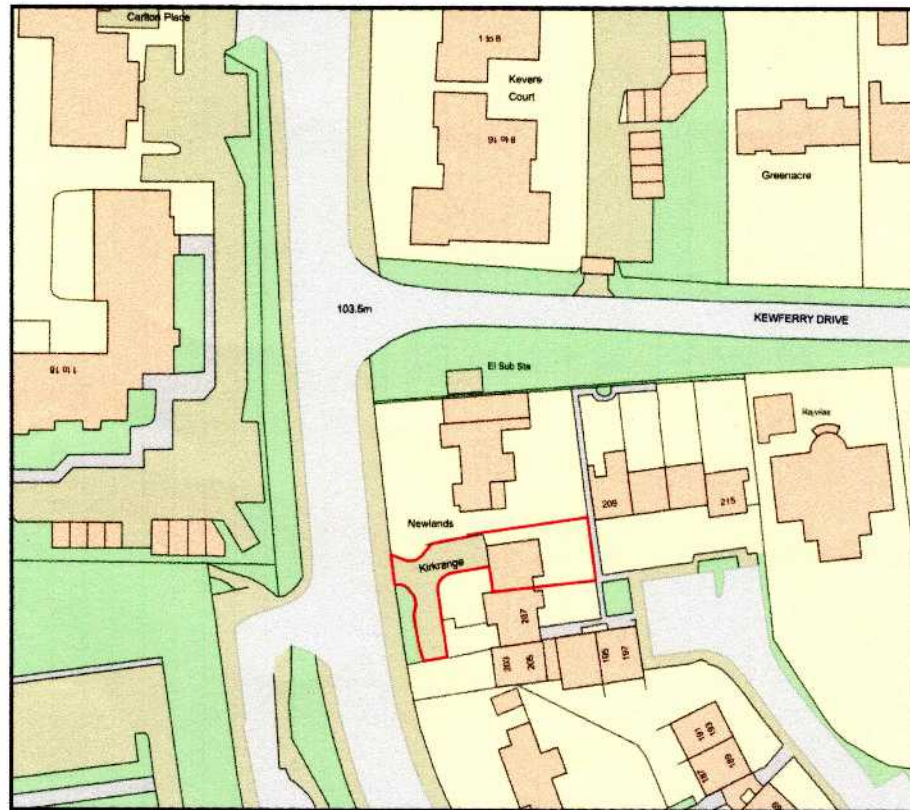

Plan Produced for: Mr A Katz
 Date Produced: 29 May 2020
 Plan Reference Number: TQRQM20150102434899
 Scale: 1:1250 @ A4
 © Crown copyright and database rights 2019 OS 100042766

Paper Size: A3