


1:50
2cm = 1m
0 2
METRE

EXIST. FRONT ELEVATION

B

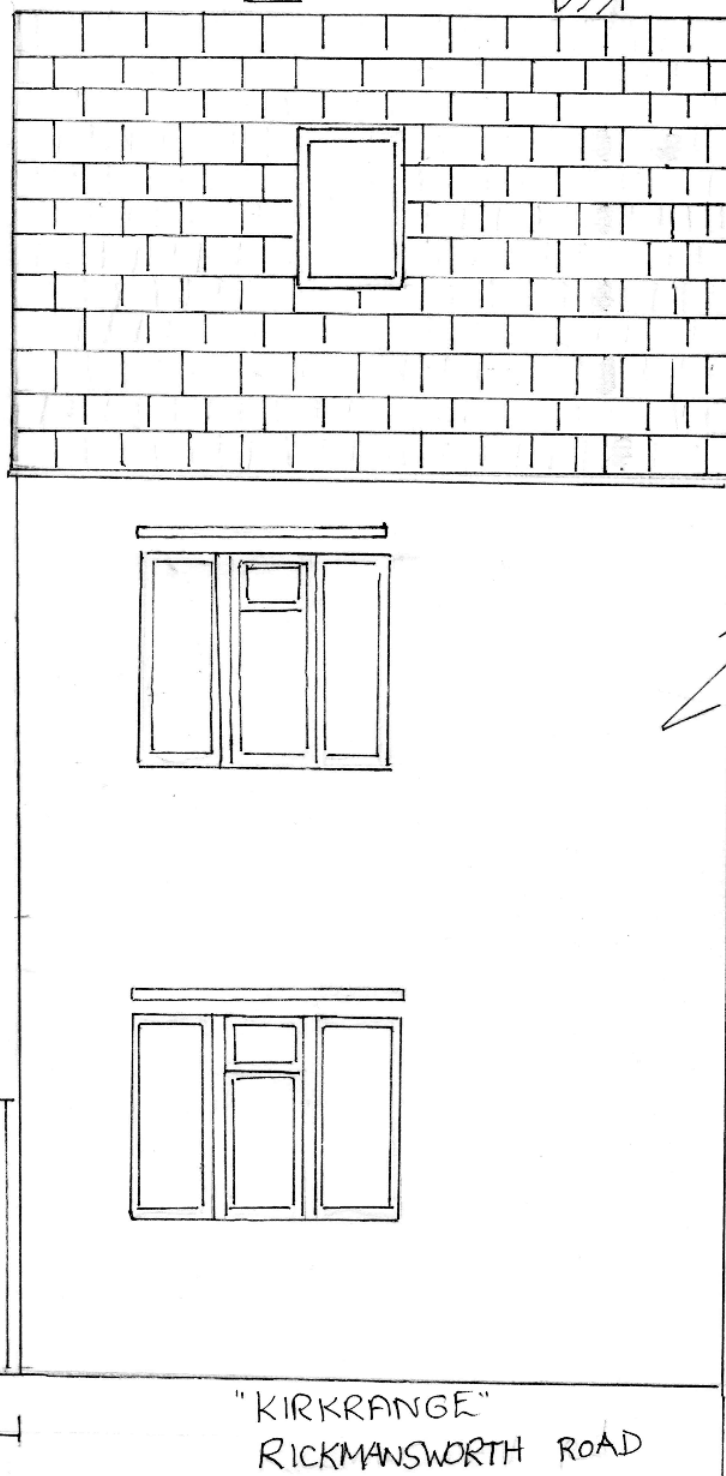

SIDE ELEVATION-A




SIDE
GATE

240 CM

"KIRKRANGE"
RICKMANSWORTH ROAD

EXIST. SIDE ELEVATION

A

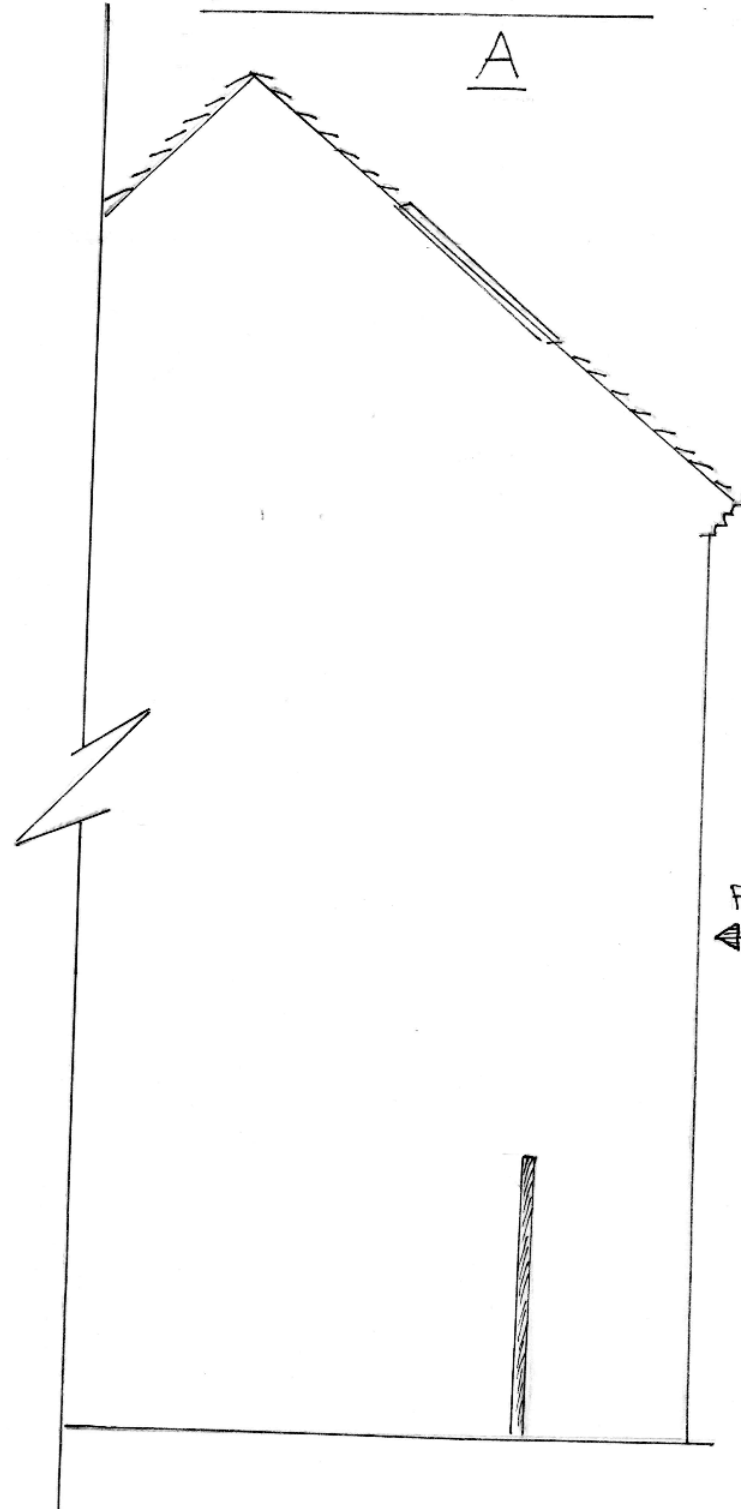


FRONT
B



1:100
2cm = 1m
0 2
METRE

PROPOSED FRONT ELEVATION

B

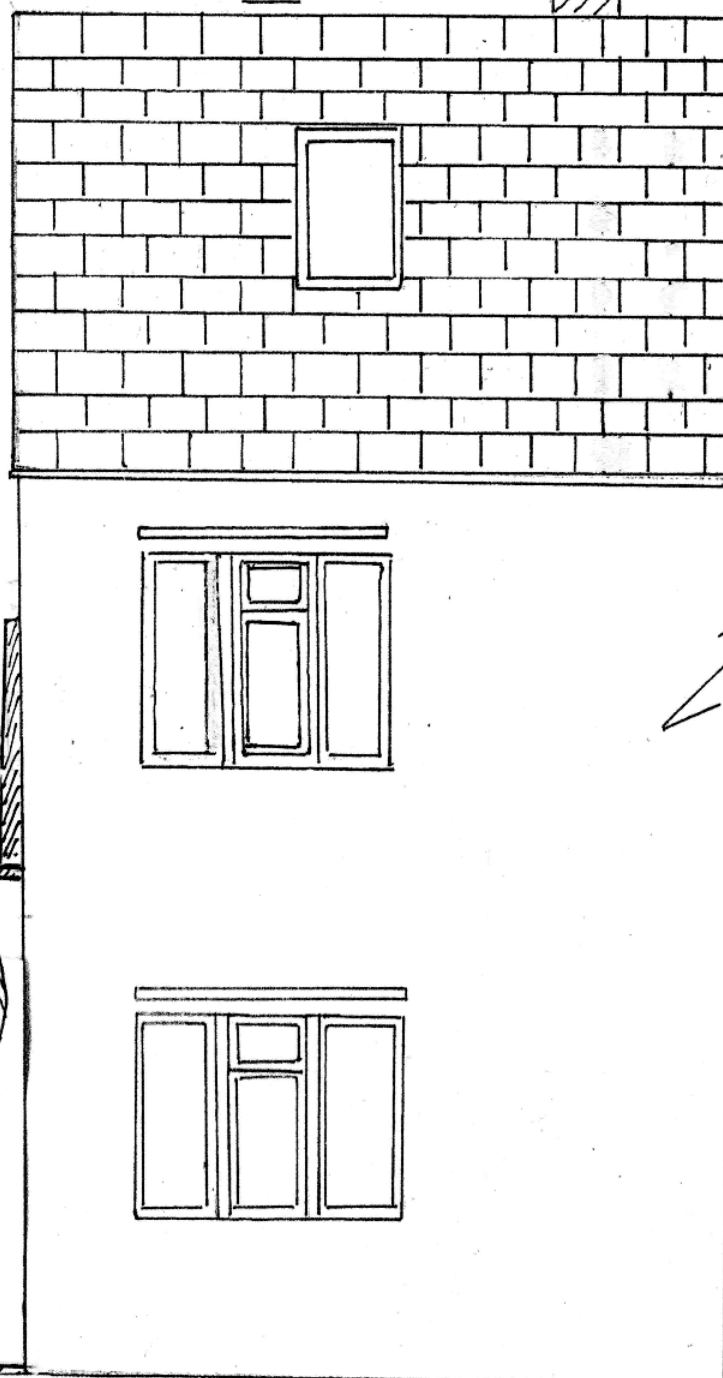

SIDE ELEVATION-A

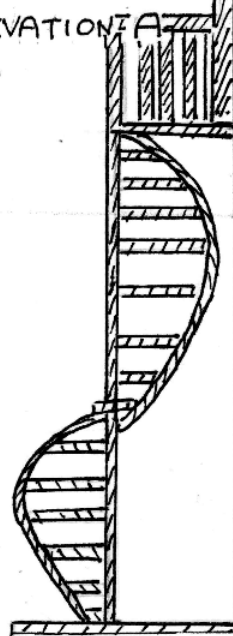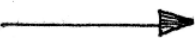


240 CM

"KIRKRANGE"
RICKMANSWORTH ROAD

PROPOSED SIDE ELEVATION

A

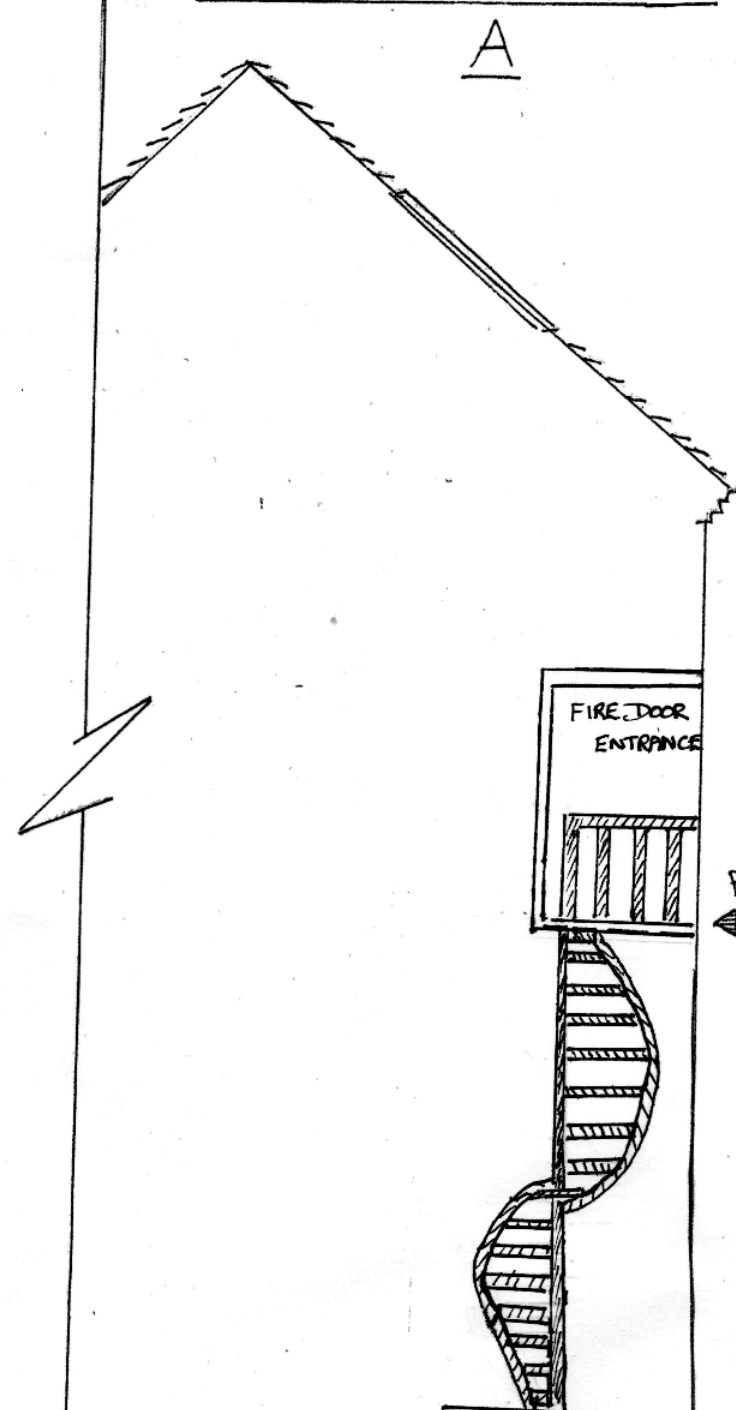

FIRE DOOR
ENTRANCE

FRONT
B

1.5m

Paper Size: A3