



1 : 50
2cm = 1m

EXIST. FRONT ELEVATION
B

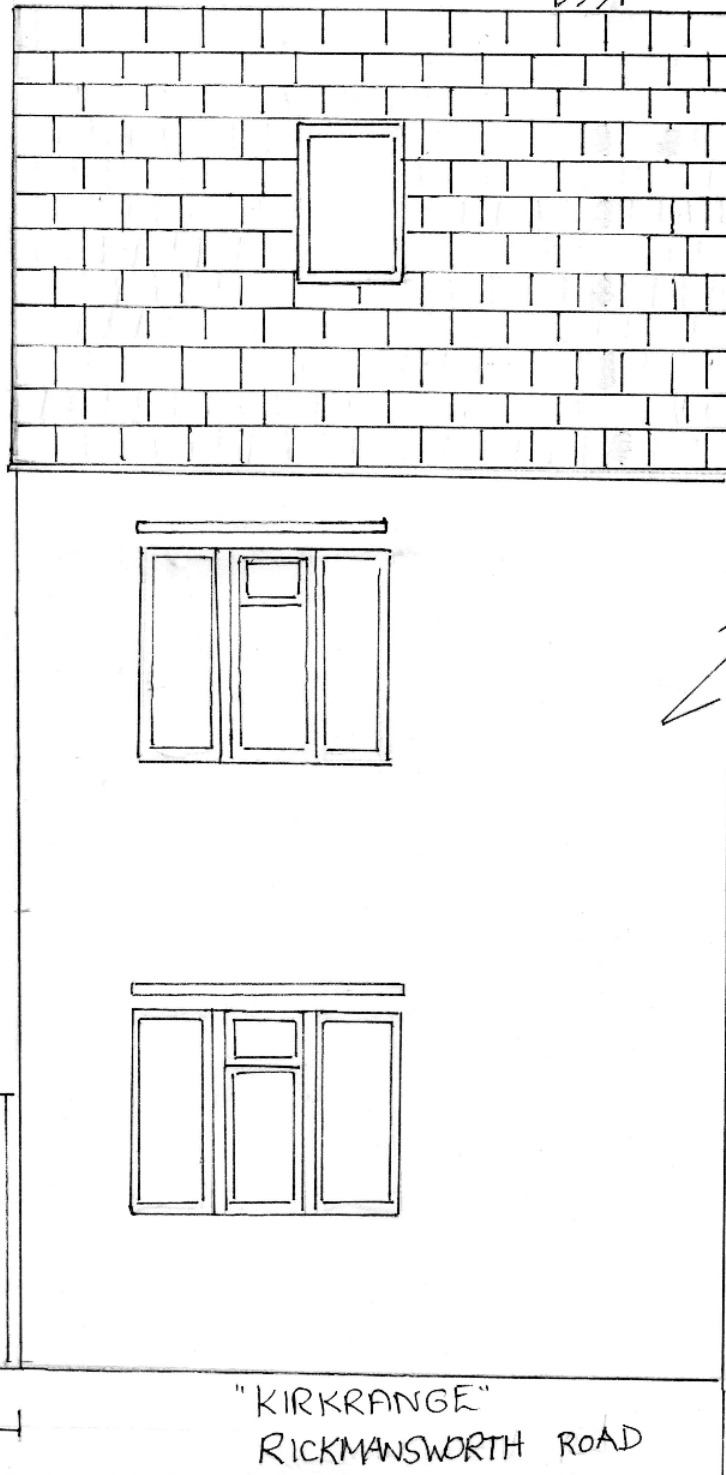


SIDE ELEVATION-A

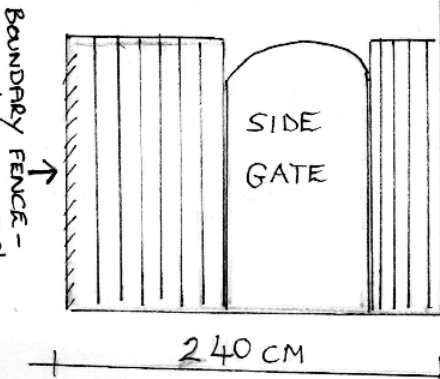

240 CM


"KIRKRANGE"
RICKMANSWORTH ROAD

EXIST. SIDE ELEVATION
A

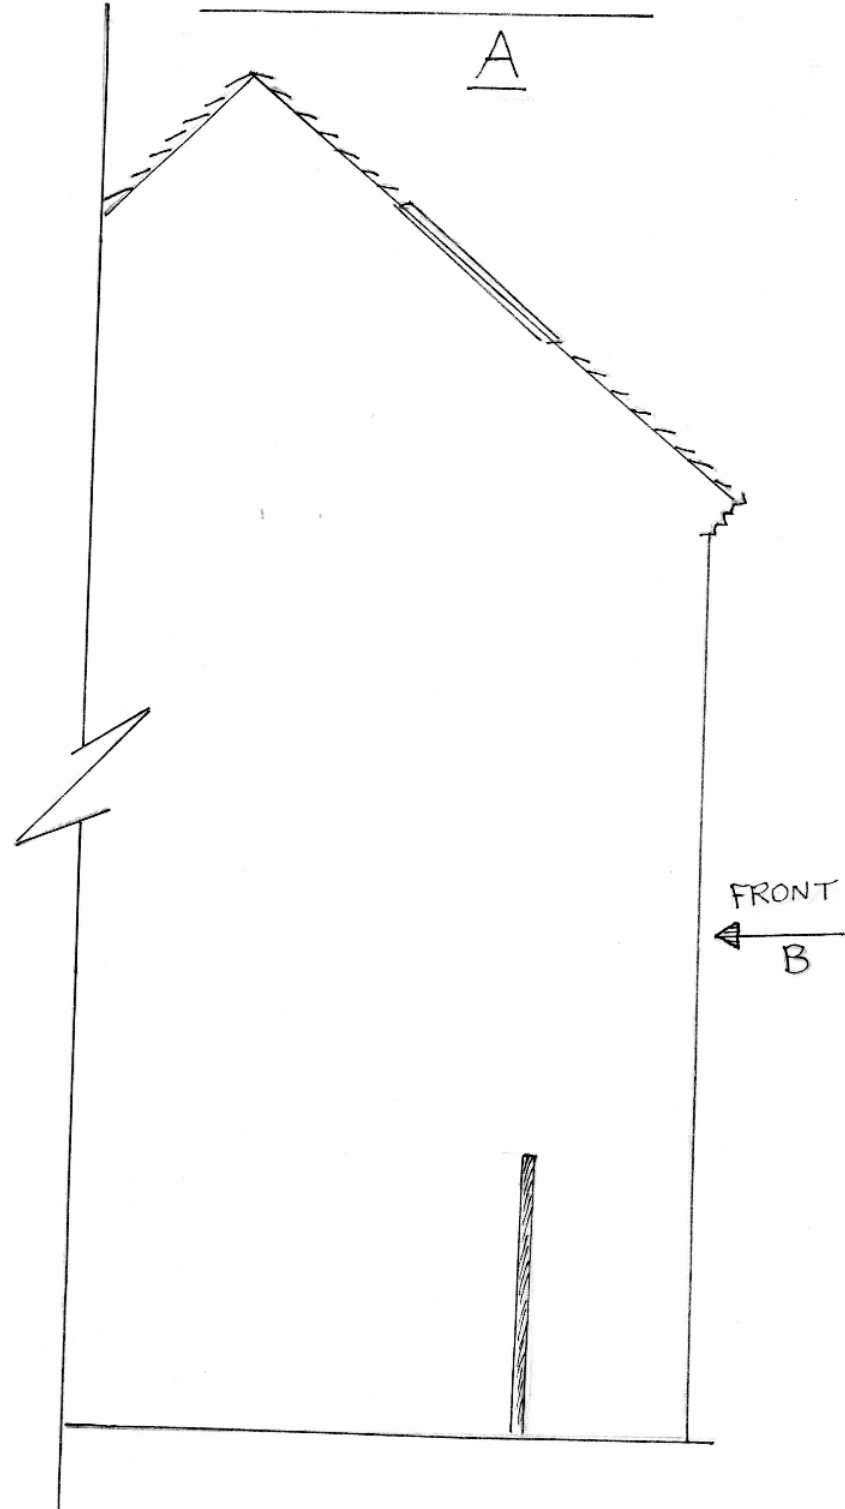


1 : 50
2cm = 1m

PROPOSED FRONT ELEVATION
B

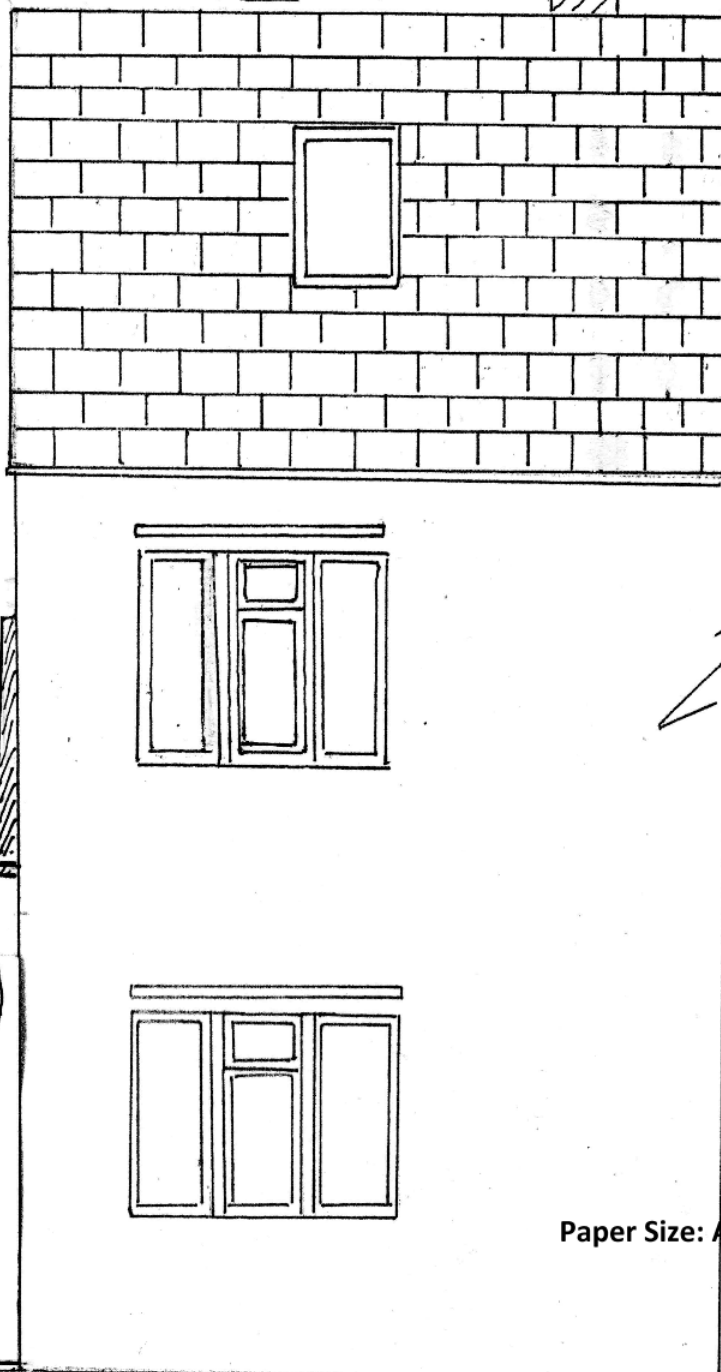

SIDE ELEVATION-A

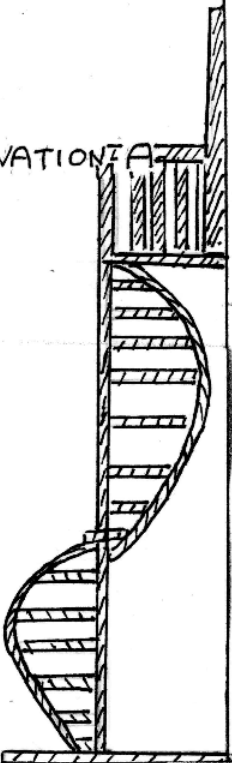


240 CM

"KIRKRANGE"
RICKMANSWORTH ROAD

Paper Size: A3

PROPOSED SIDE ELEVATION
A

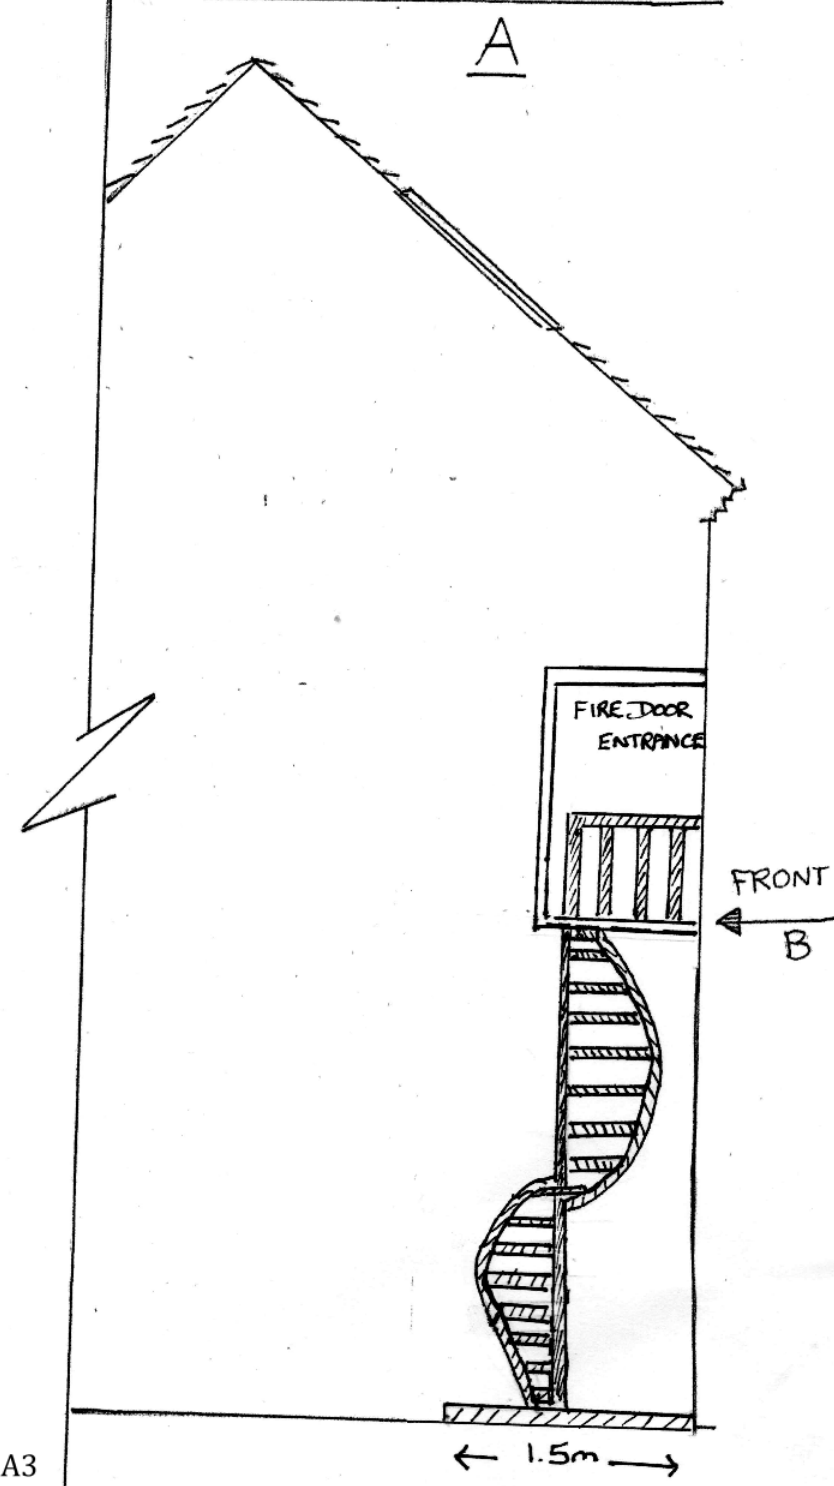

FIRE DOOR
ENTRANCE

← 1.5m →

Paper Size: A3