
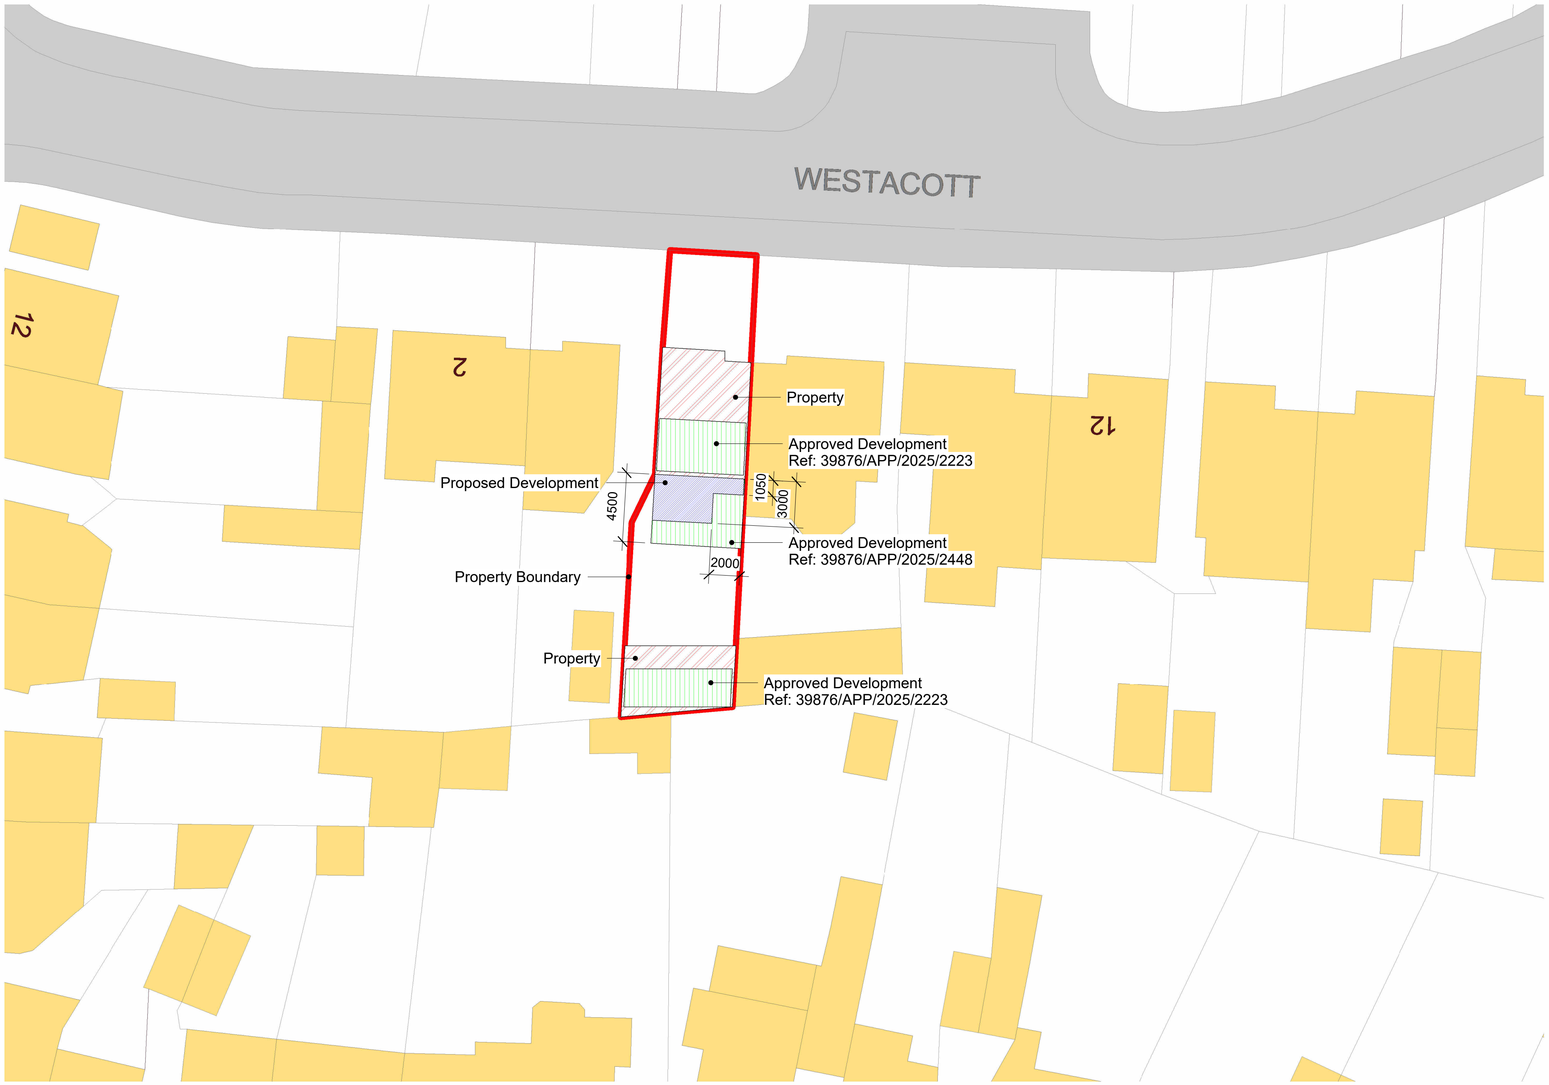


Location Plan,
1 : 200

North

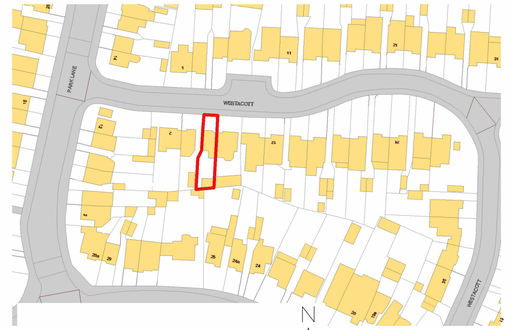

© Crown copyright 2021 Ordnance Survey 100053143

Site Plan,
1 : 1250

General Notes:

1. This drawing is to be read in conjunction with all other architectural and structural drawings and specifications.
2. All dimensions are in millimetres unless stated otherwise.

Building Notes:

4. The contractor is to ensure that all materials comply with the relevant British standards and have current agreement certificates
5. All products to be fitted strictly in accordance with manufacturers instructions.

1:1250
25m 0 25m 50m 75m 100m 125m

1:200
4m 0 4m 8m 12m 16m 20m

Scale Bars @ A1 As indicated

MM ARCHITECTURE & STRUCTURE
892 LONDON ROAD, CR7 7PB
EMAIL: INFO@MMPLANNING.CO.UK
CONTACT: 02086840333
WWW.MM-ARCHITECTURE-PLANNING-STRUCTURE.CO.UK

Project: 6 Westacott, Hayes, Greater London UB4 8AQ

Client: Mr Ismail Miakhail

Drawing: Site and Location Plans

Status: DRAFT

Date: 08/06/2026

Number: 01ISM0526

Revision: