



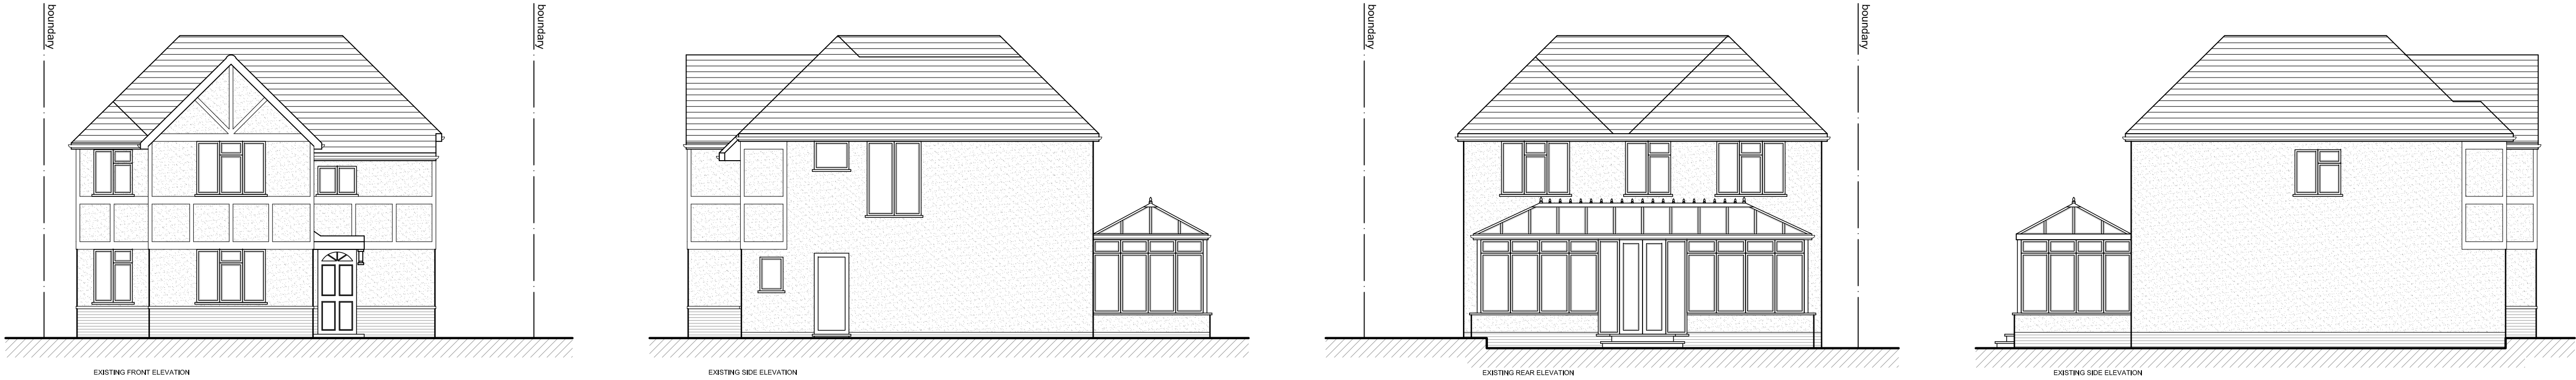

LOCATION PLAN
SCALE 1:1250

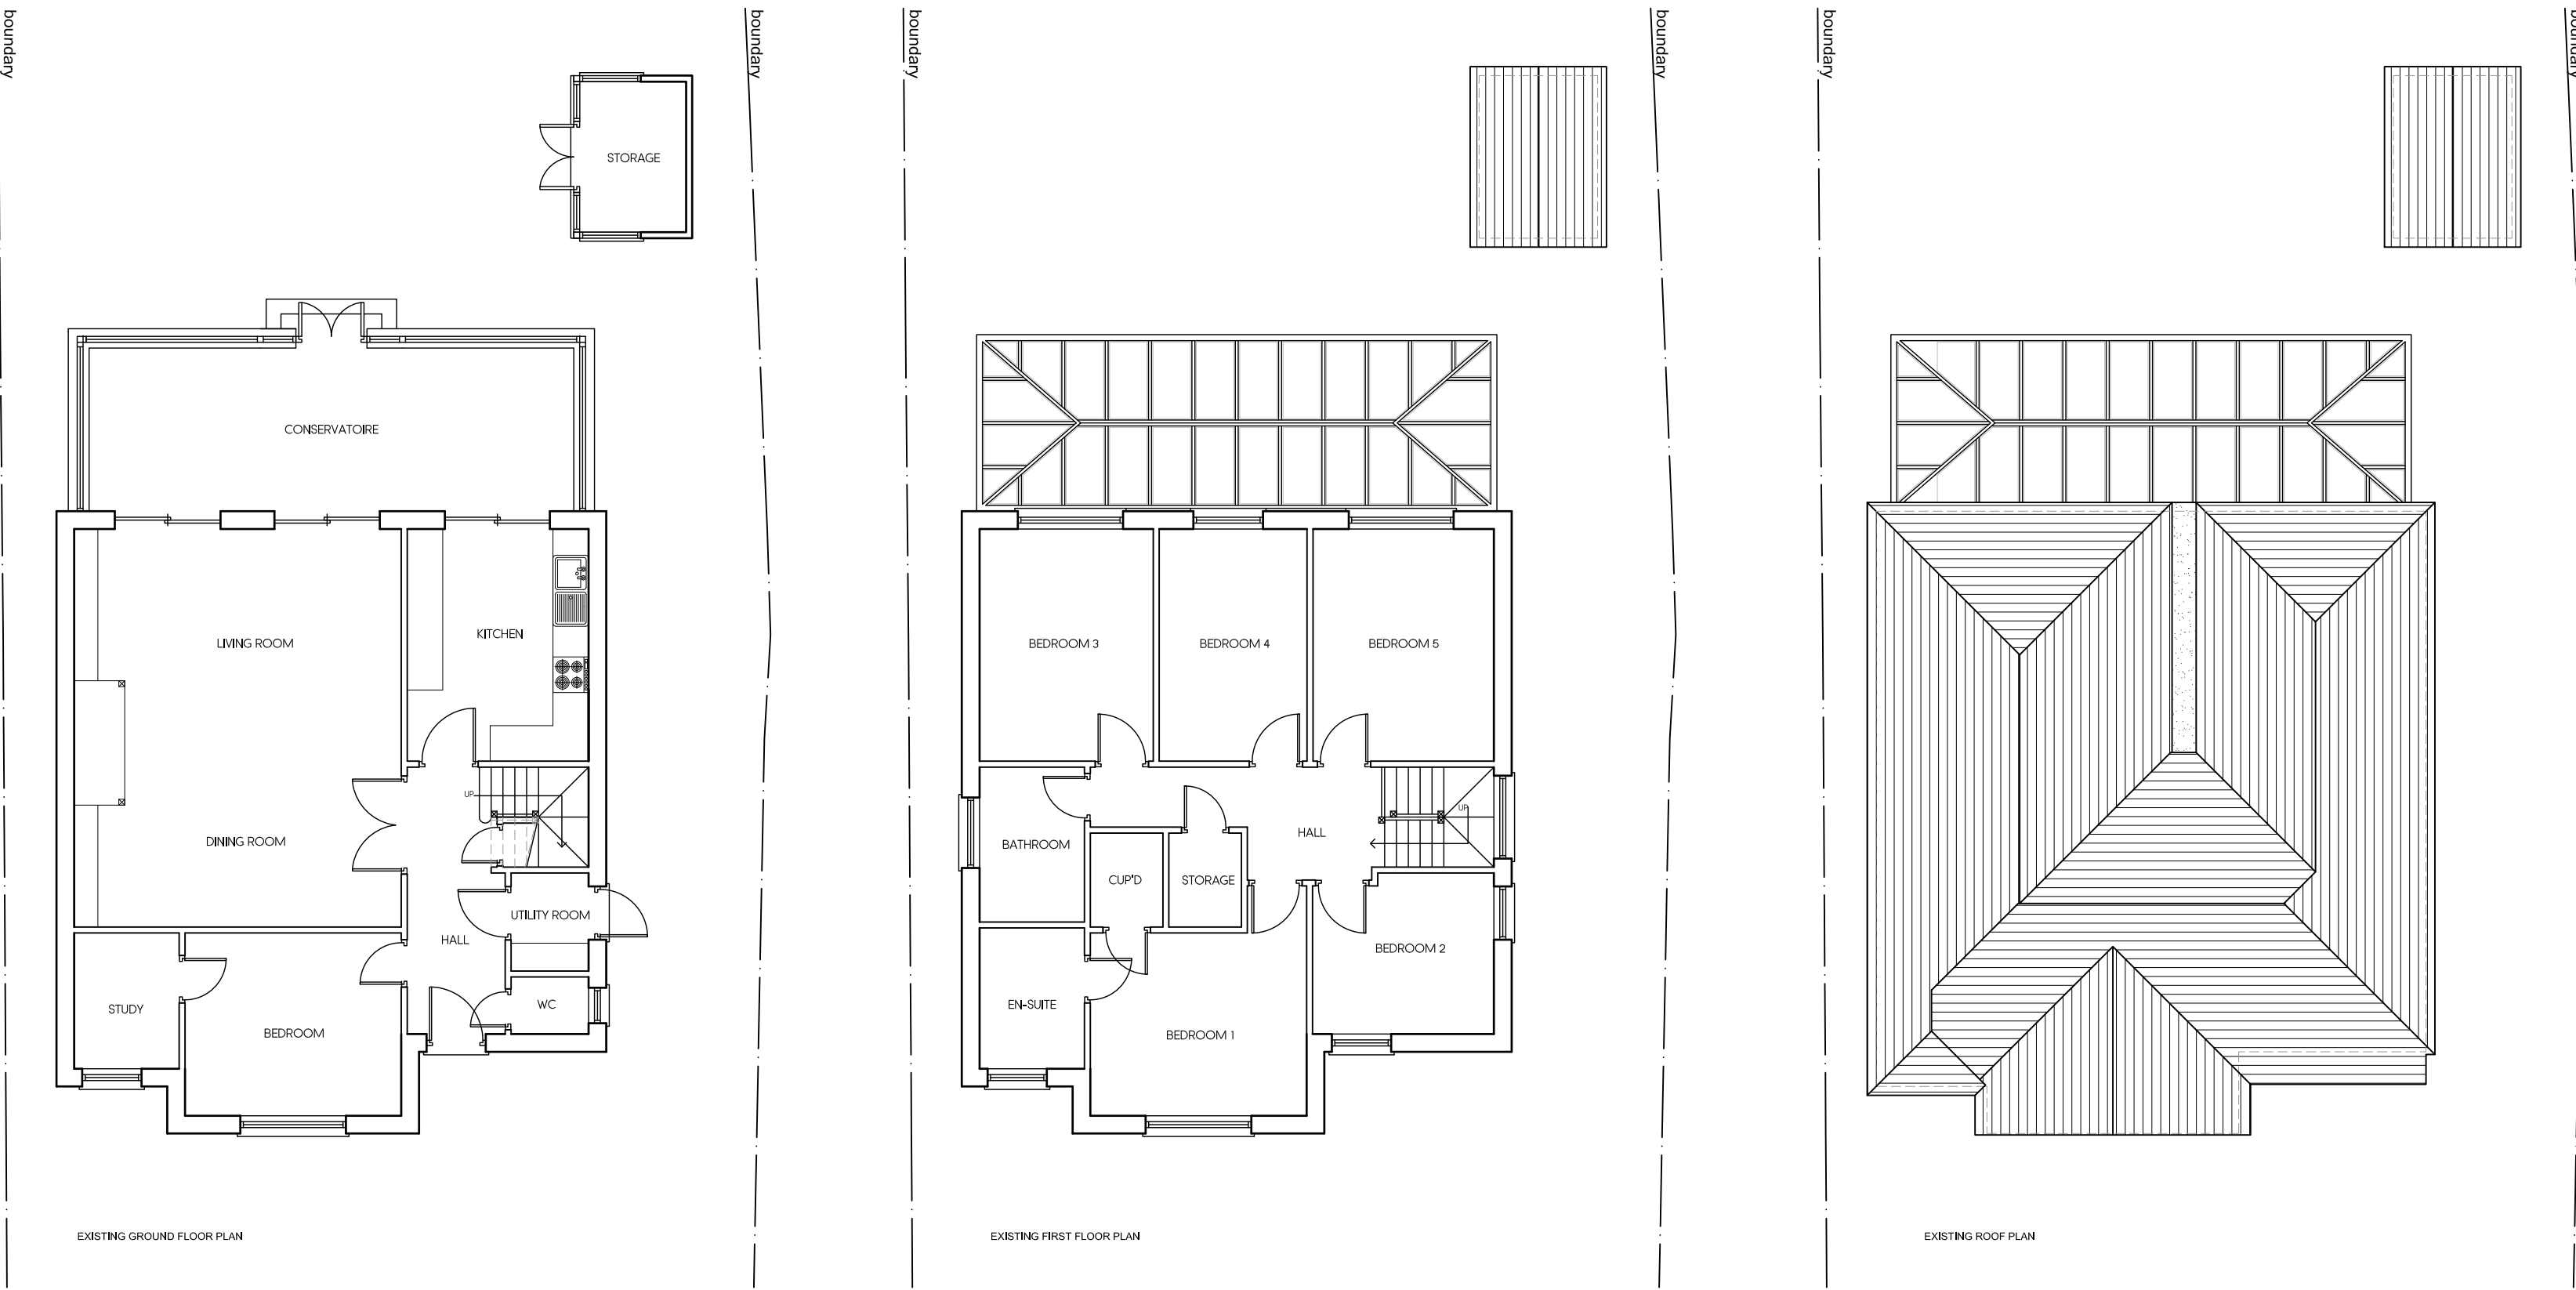

Rev	Date	Description	Init.

Client

MRS SHAH

Project Title
PROPOSED FRONT AND PORCH EXTENSION

11 CHESTNUT AVENUE, NORTHWOOD, HA6 1HR
Drawing Title

EXISTING PLANS AND ELEVATIONS

Cad File	Sheet Size	Scale
P003	A1	1:100
Drawn by	Drawing Date	Approved by
KP	JAN 2020	NJ
Project No.	Drawing No.	Revision
1653	P201	-

Juttla Architects

Argyle House, Joel Street,
Northwood Hills, Middlesex, HA6 1NW
t 01923 840077 f 01923 840078
info@juttla-architects.com
juttla-architects.com

This drawing is property of Juttla Architects Ltd © and must not be copied or otherwise reproduced. All dimensions must be checked on site before commencing work. No dimensions to be scaled from this drawing. This drawing was produced using AutoCad 2016.

PLANNING ISSUE