




Existing Personnel Gate

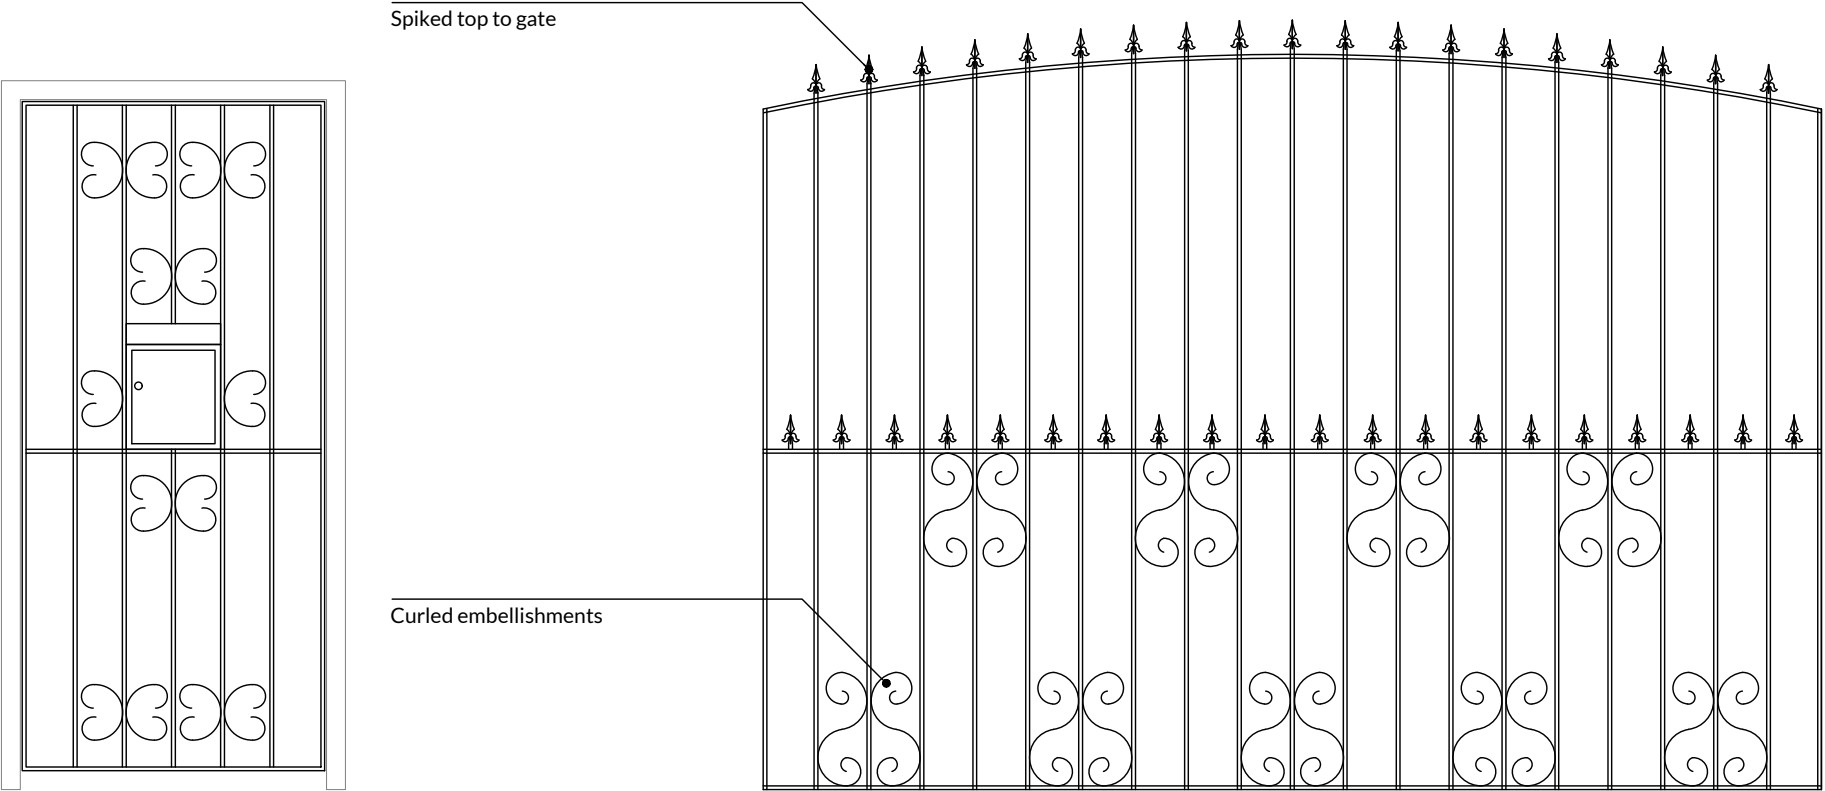

Existing Vehicular Gate

Scale: 1:50 @ A3

0m 1m 2m 3m

Rev.	Date	Details	Drawn	Checked
Issued for:				
DISCHARGE OF CONDITIONS				
Project/Client:			Project No:	
Sukh and Preet Sahota			Dwg No:	
88 Vine Lane			201	
			Rev:	
Drawing:				
Gate Upgrade			1:50 @A3	
Existing			Drawn By: SEM Date: 10.08.21	
			Checked By: Date:	