



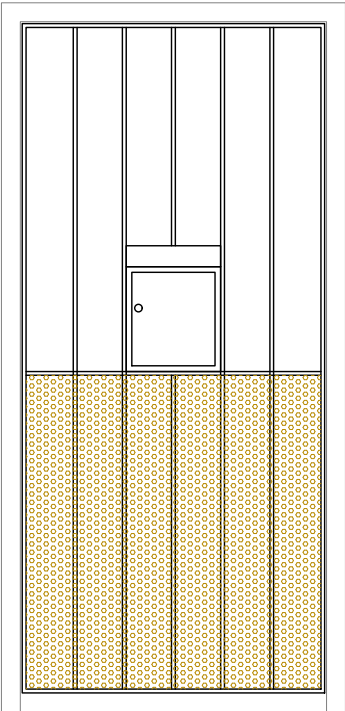

Surplus decoration removed.
Gates shot/sand blasted.
Perforated metal sheeting, as
being used for gazebo in rear
garden, used to create
translucent lower portion of the
gate to prevent animal ingress.

Finish to gate to match new
garage door.

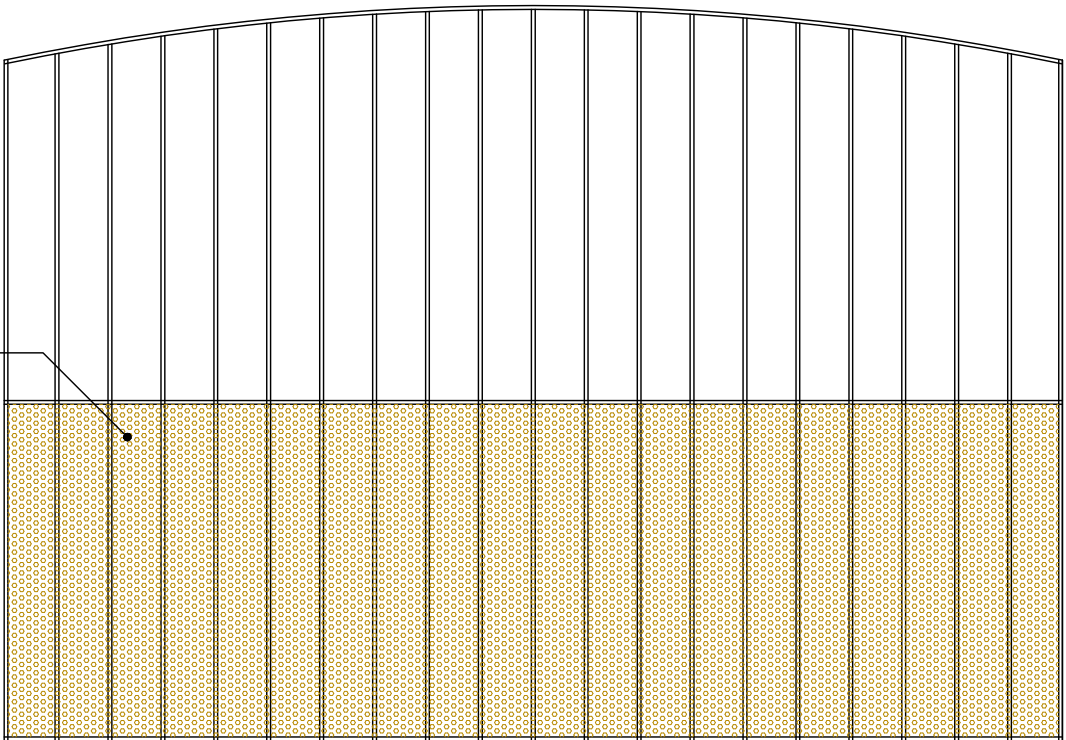

Picture of garage door for colour reference



Example of perforated metal used at Chelsea Flower show.
Looks particularly effective when backlit.



Example of perforated metal showing a pattern

Scale: 1:50 @ A3



Rev.	Date	Details	Drawn	Checked
------	------	---------	-------	---------

DISCHARGE OF CONDITIONS

Project/Client:	Project No:		
Sukh and Preet Sahota	Dwg No:		
88 Vine Lane	202		
	Rev:		
	A		
Drawing:	1:50	@A3	
Gate Upgrade	Drawn By:	Date:	
Proposed	SEM	10.08.21	
	Checked By:	Date:	

rengadesign

www.rengadesign.co.uk

© renga design Ltd. Contractors must work only to figured dimensions which are to be checked on site.