


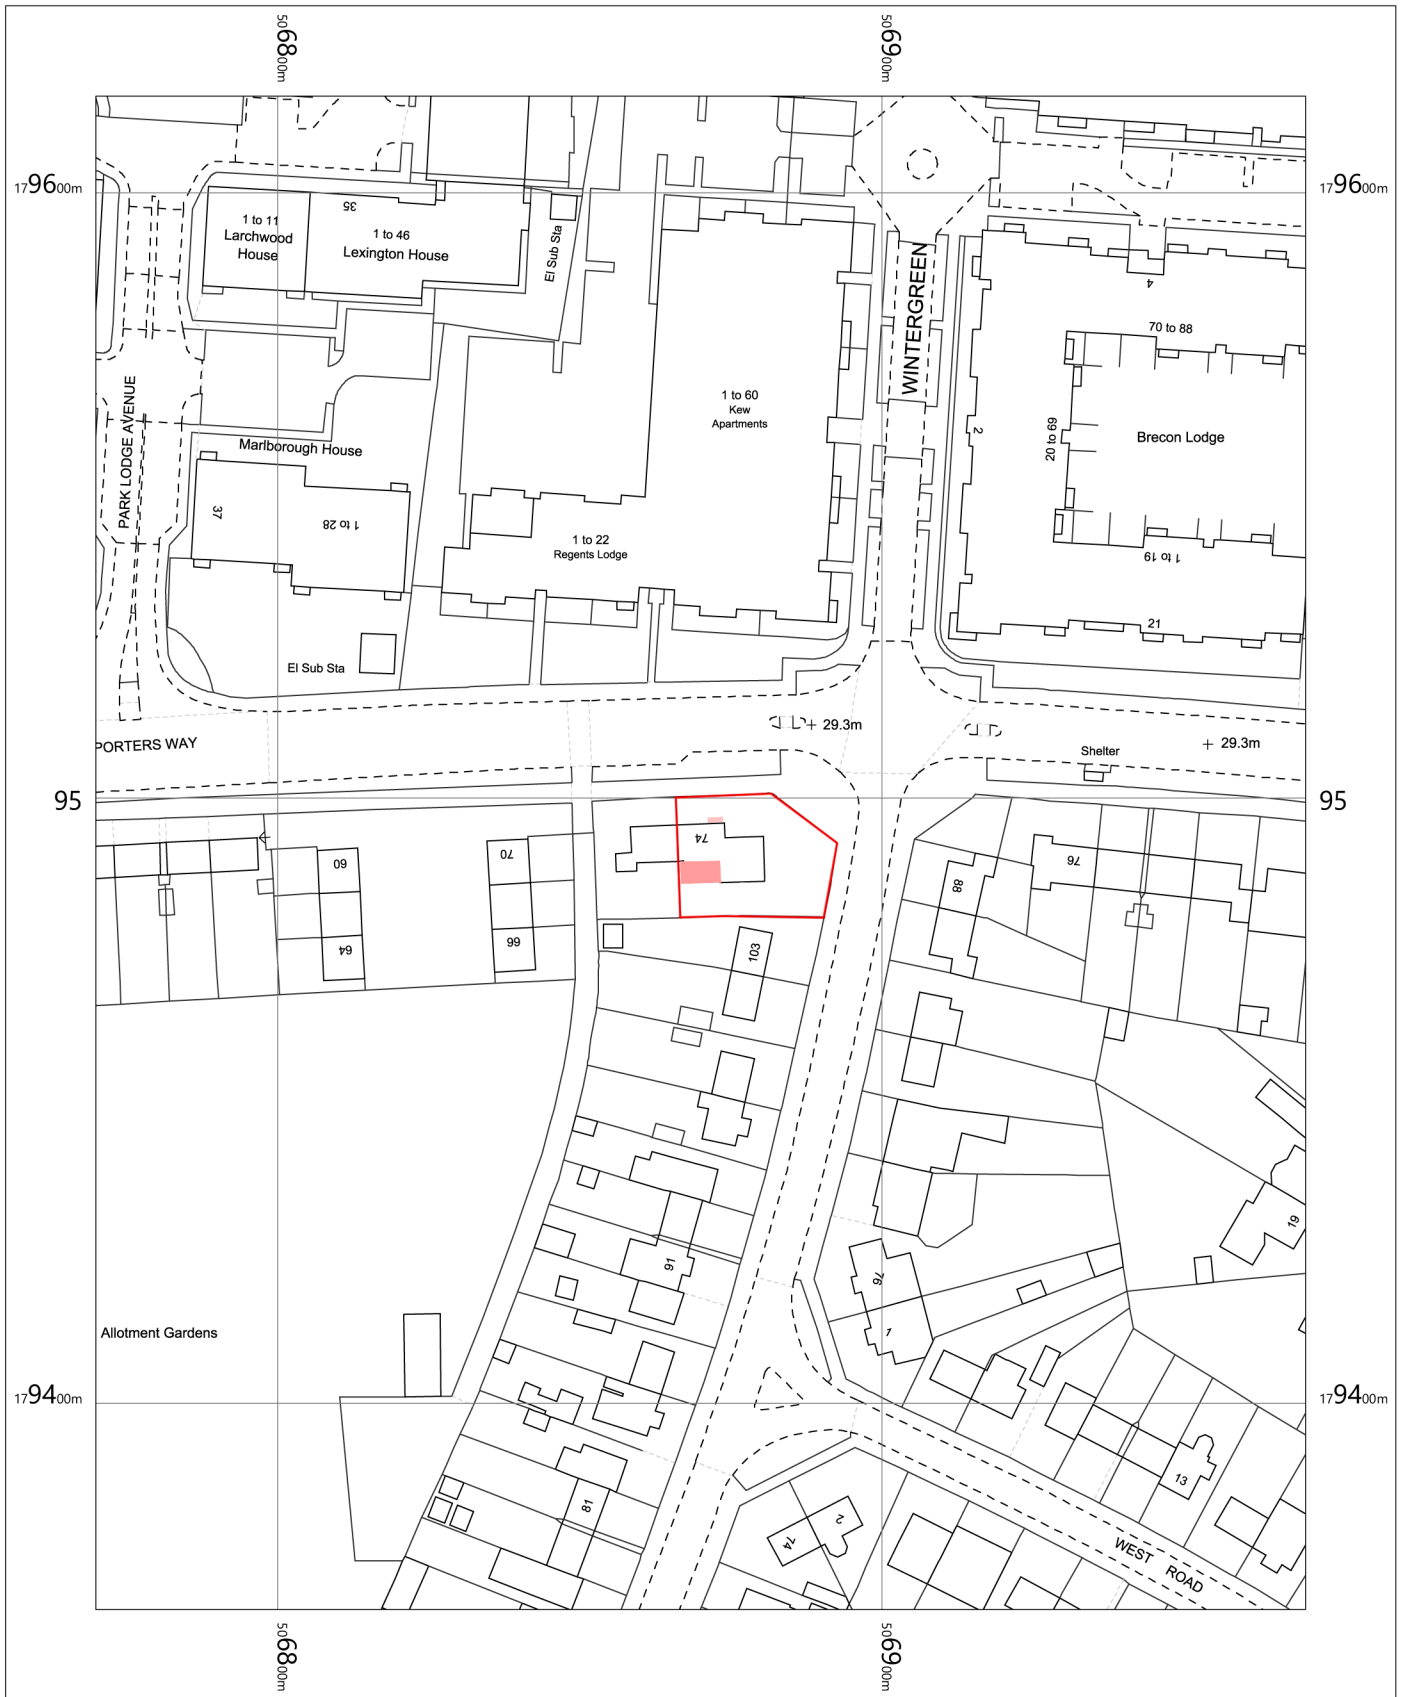

74 Porters Way
West Drayton
Hillingdon
UB7 9AB

OS MasterMap 1250/2500/10000 scale
Tuesday, April 2, 2019, ID: M4P-00789971

1:1250 scale print at A4, Centre: 506870 E, 179491 N

©Crown Copyright Ordnance Survey. Licence no. 100057546

