


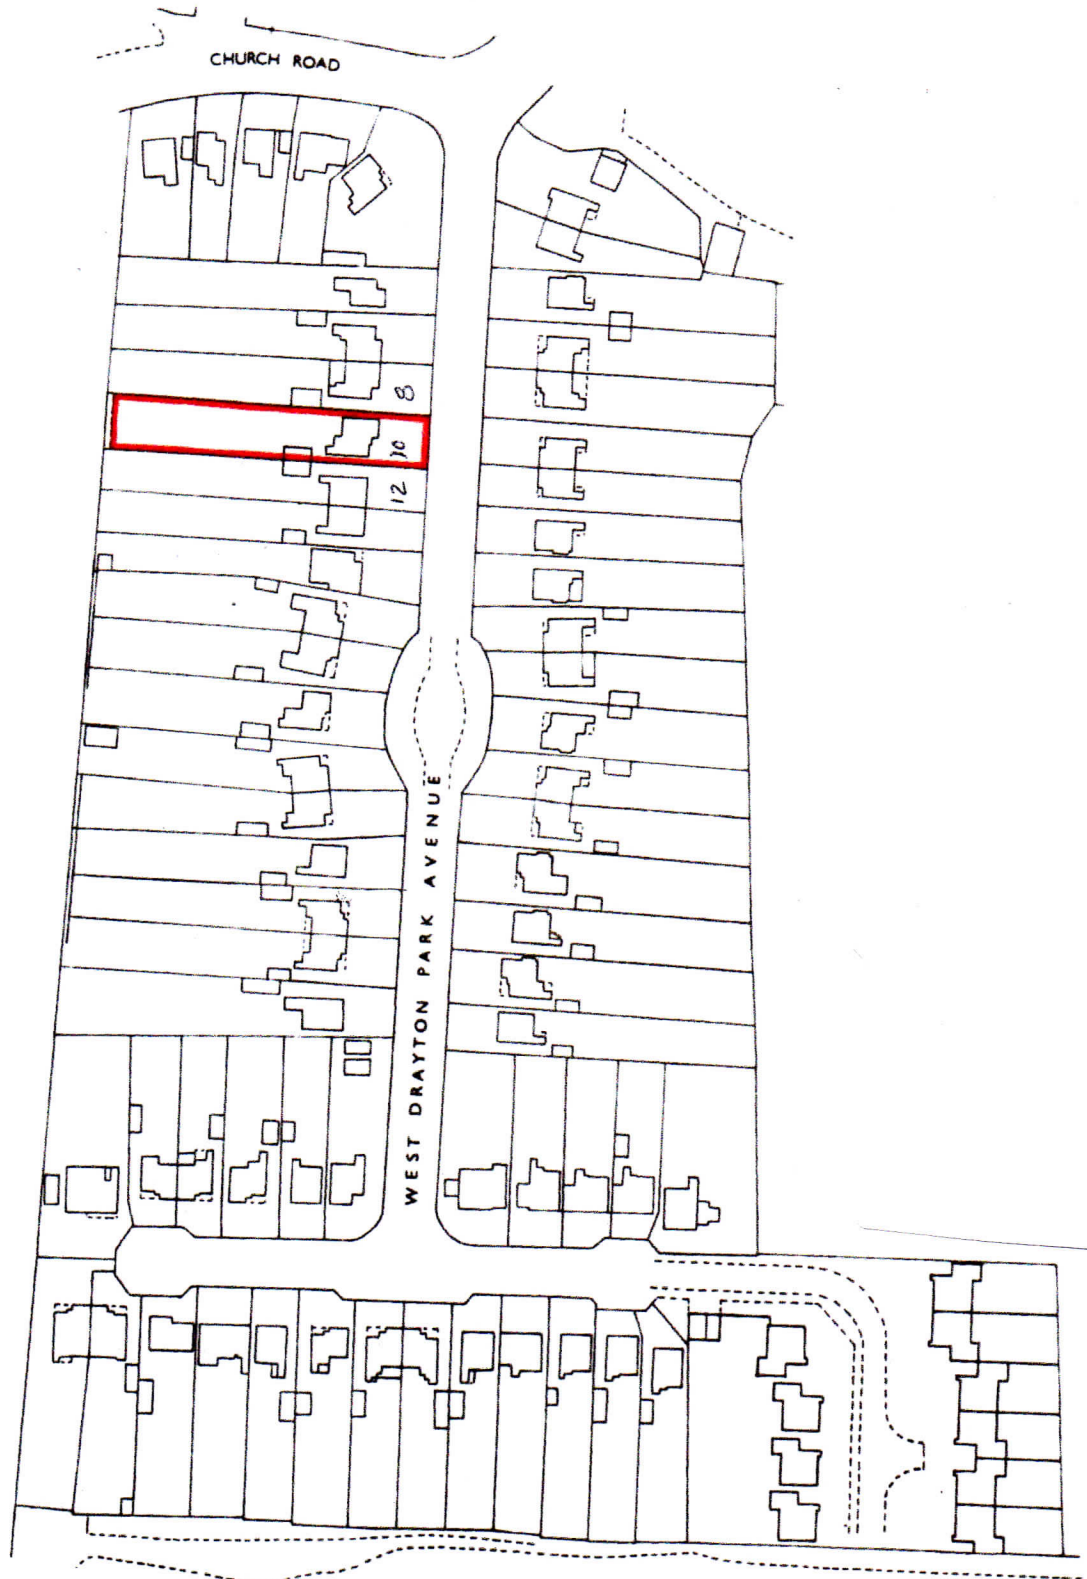

Project
PROPOSED REAR FIRST FLOOR EXTENSION AND
CONVERSION OF GARAGE TO HABITABLE ROOM
& ALTERATION TO FRONT BOUNDARY WALL
AT 10 WEST DRAYTON PARK AVENUE
WEST DRAYTON UB7 7QA

Drawing
LOCATION PLAN

Scale
1/1250

Date AUG. 2021
Drawn

Drawing No.
LP/10/01