



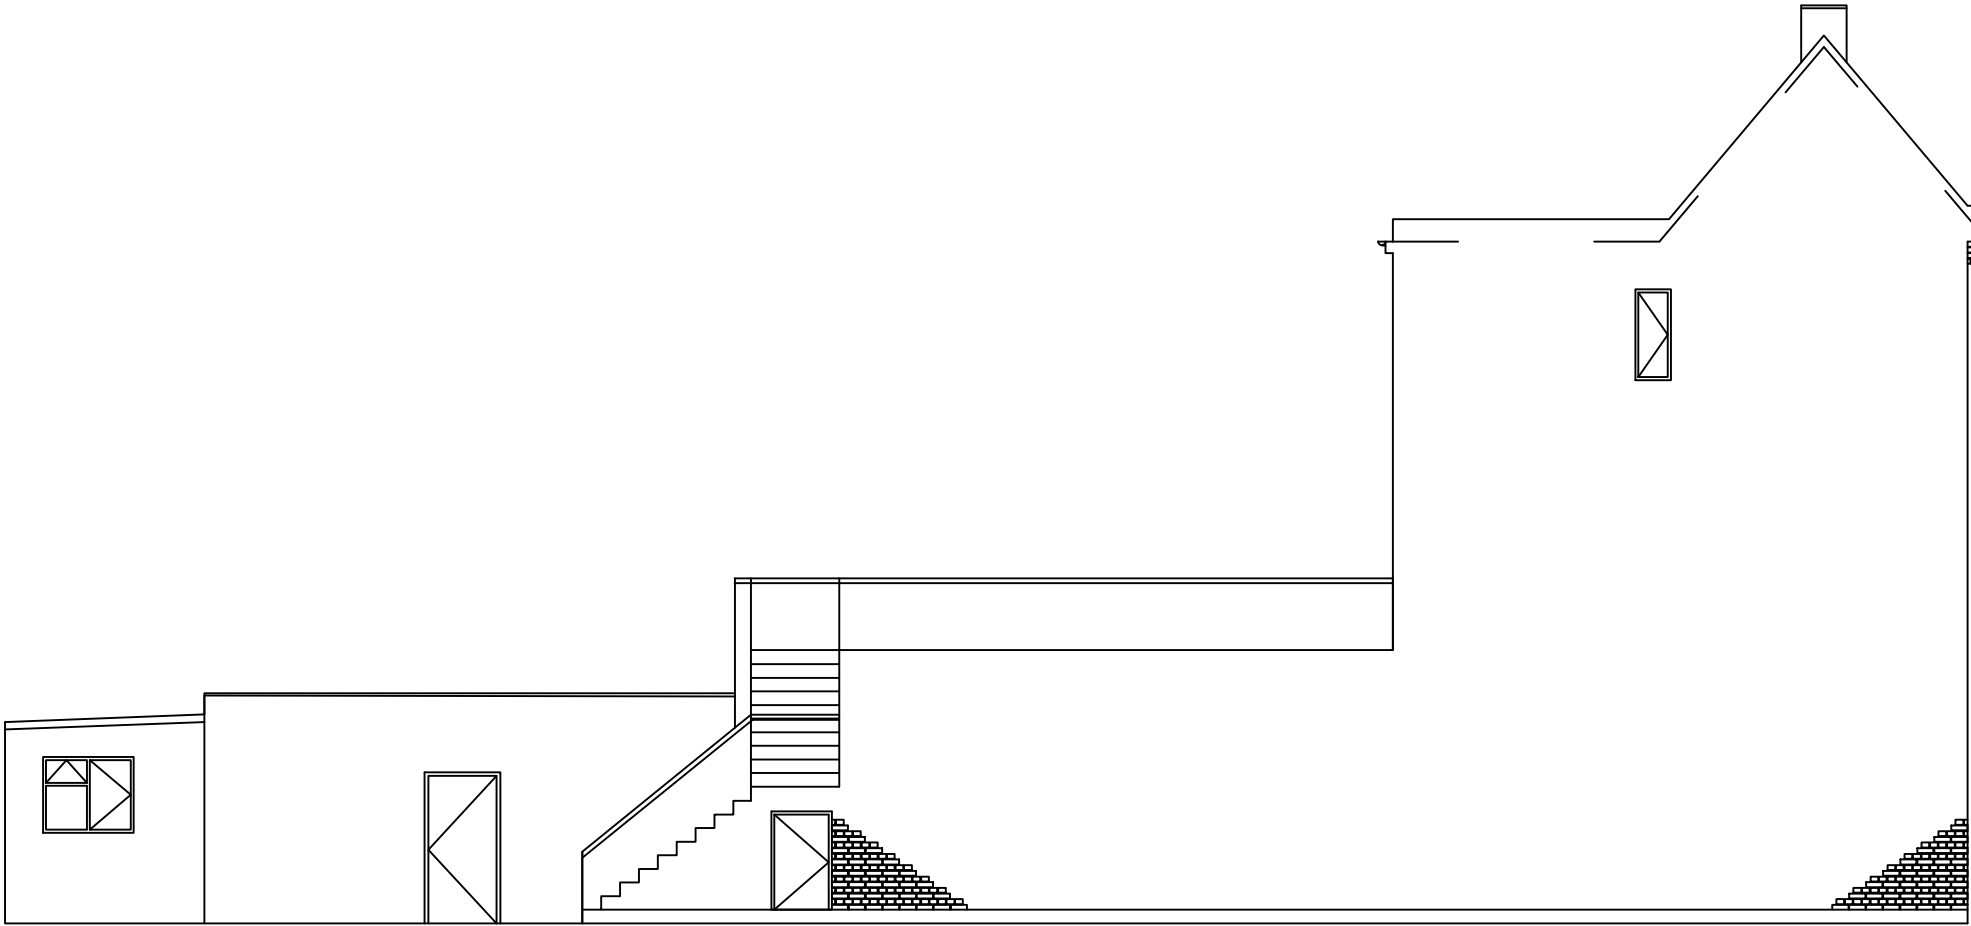

Existing Side Elevation

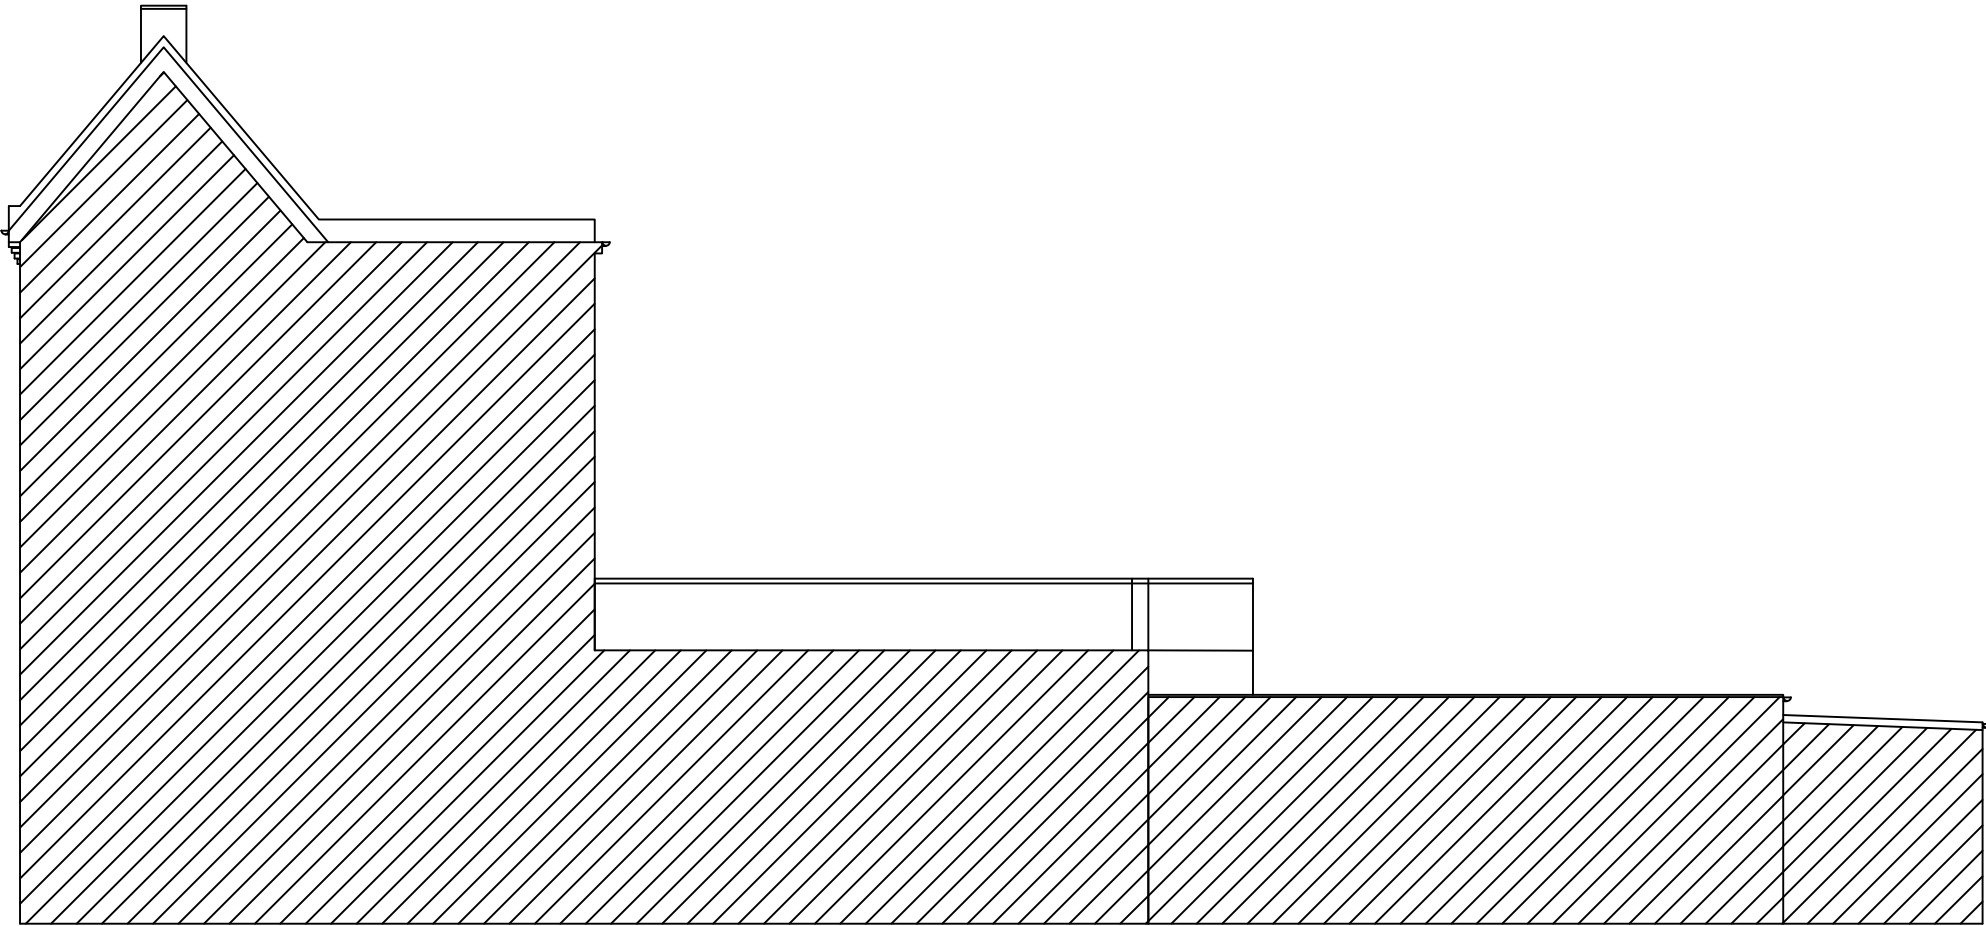

Existing Side Elevation

Client				
Mr K Miah 60A Station Road Hayes Middlesex UB3 4DF		Sahid Civils Ltd 80 East Road West Drayton Middlesex UB3 4DF a_sahid@hotmail.com		
CONTRACT				
DRAWN	MS	.	SIZE	A3
CHECKED	.	.	DATE	03/07/2017
APPROVED	.	.	SCALE	1:100
TITLE		Existing Side Elevation		
DRAWING No		60ASR/KM/003		REV 1