1:50

0 1 2 5m

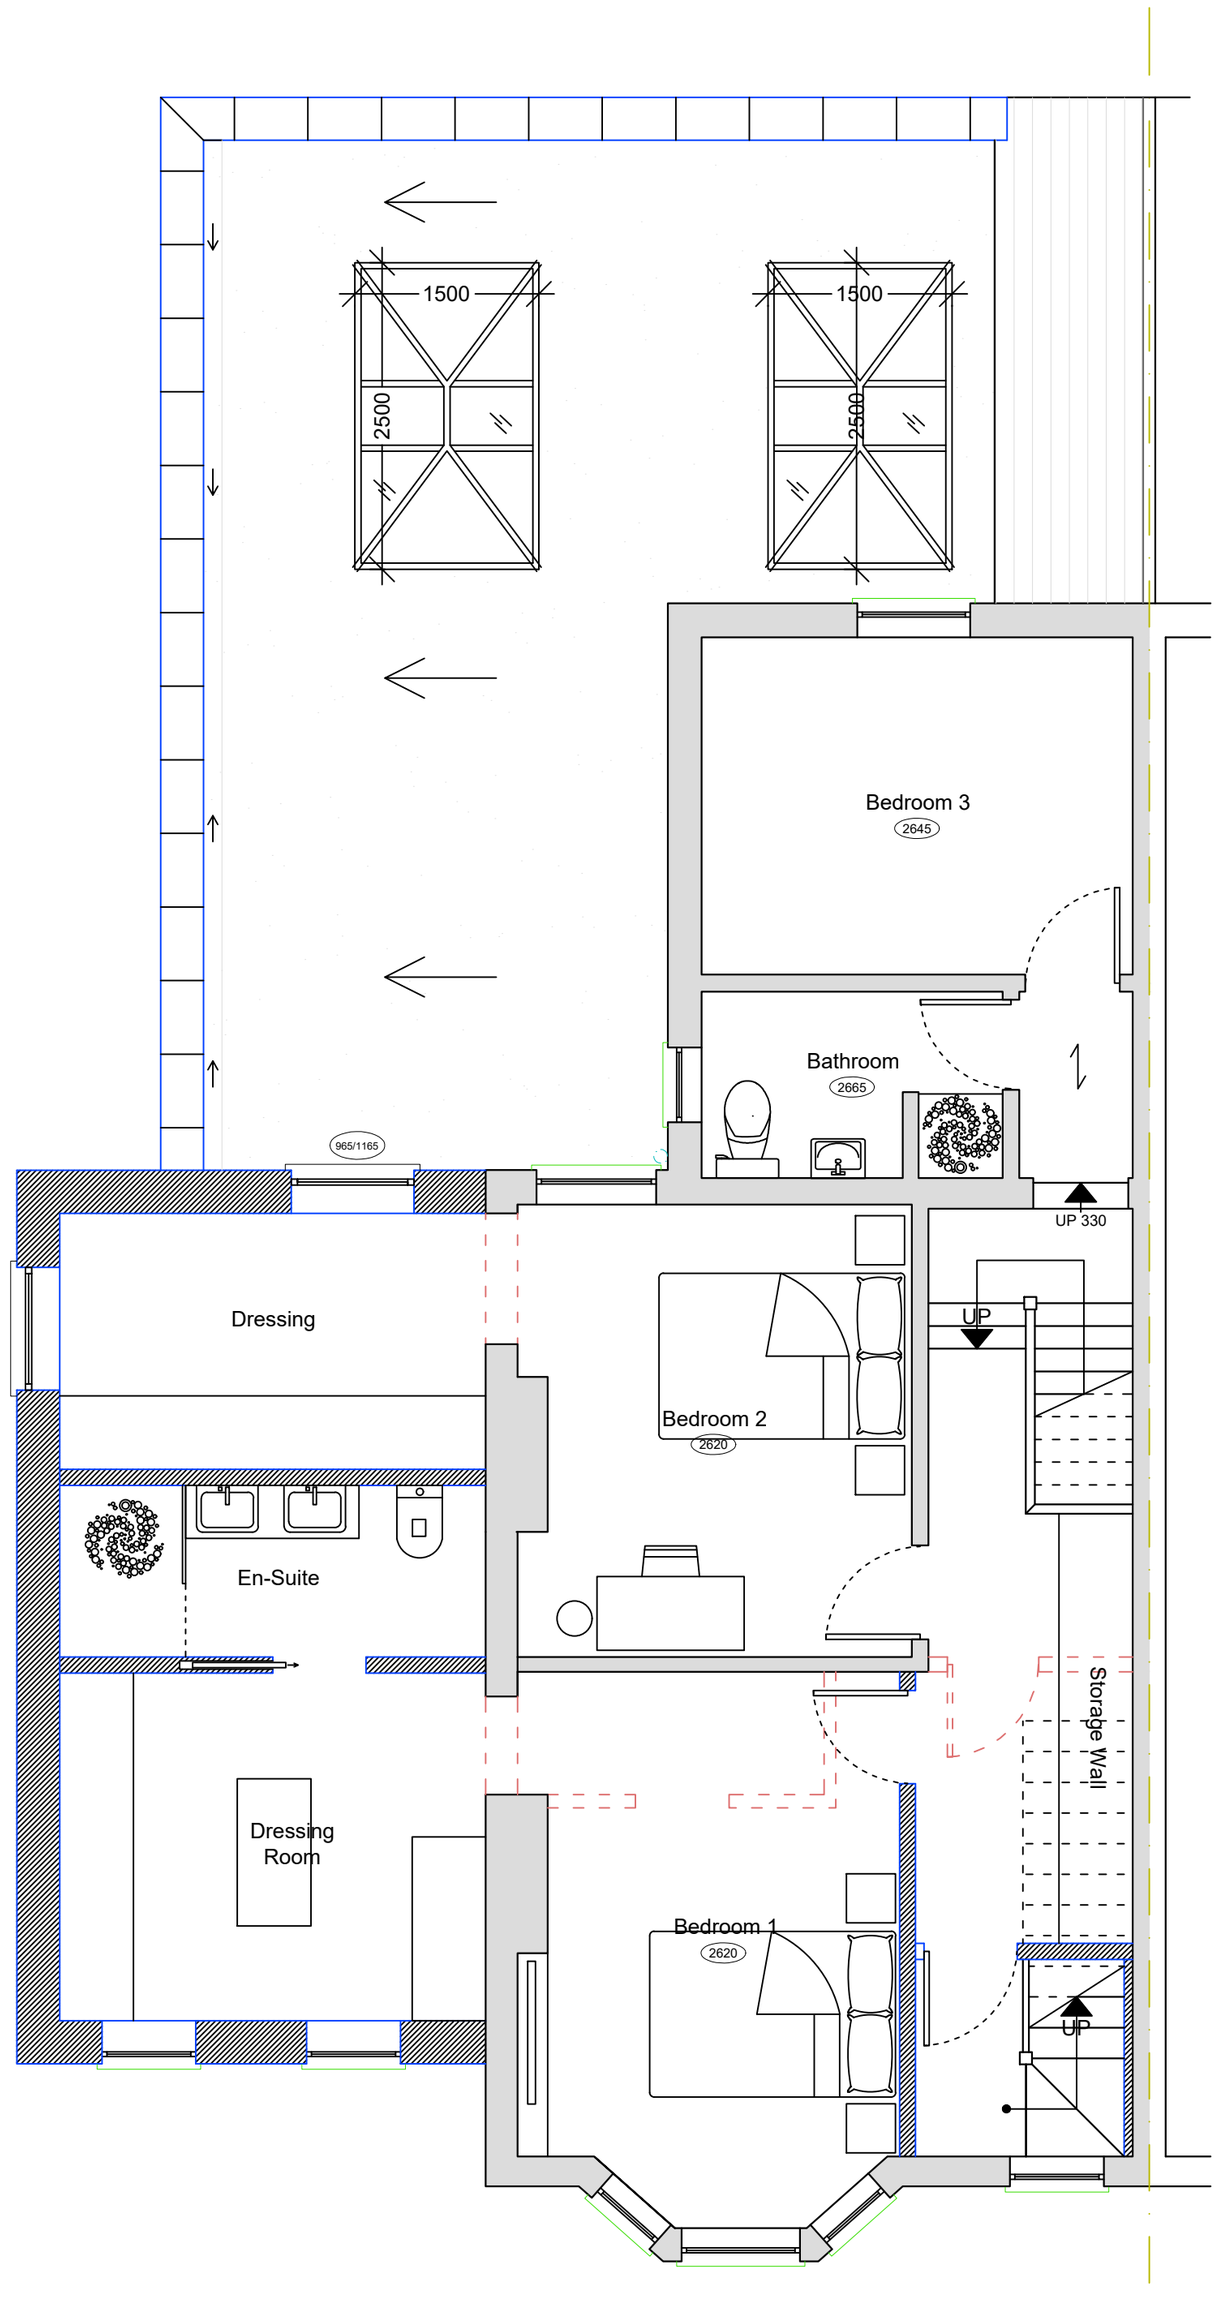


First Floor Plan
1:50

NOTES GENERAL: GENERAL:

- Work to figured dimensions and relative position only, confirm to designer
- This drawing is to be read in conjunction with all relevant drawings, detailed specifications where applicable and all associated drawings in this series (if any)
- Any discrepancy on this drawing is to be reported immediately to Oakman Architecture Ltd for clarification
- The contractor is responsible for all temporary works and for the stability of the works in progress

| | | | | | |
|---|---|---|---|---|---|
| | | | | | |
| | | | | | |
| | 05.03.26 | BJS | | | |
| Revision | Date | Drawn | Designer | Checked | Approved |

Revision History


OAKMAN ARCHITECTURE.

◎ARCHITECTURE ◎SURVEYING
◎CONSULTANCY
◎PROJECT MANAGEMENT ◎PRINCIPAL DESIGNER

◎ Address:
7 Denham Way
Denham
UB9 5AX

◎ Mob : 07787197752
E mail : benjamin@oakmanltd.com


Project Address:
5 Norton Road
Uxbridge
UB8 2PT

Client:

PROPOSED

Drawing Title:

| Drawing Number: | Scales: | Rev. No. |
|---|---|---|
| 2526_PL_102 | 1:50 @ A2 | A |