USE FIGURED DIMENSIONS ONLY. DO NOT SCALE FROM THIS DRAWING. ALL DIMENSIONS MUST BE CHECKED ON SITE ANY INCONSISTENCIES MUST BE REPORTED BACK TO THE ARCHITECT. THIS DRAWING AND ANY DESIGNS INDICATED THEREON ARE THE COPYRIGHT OF BROOKS / MURRAY ARCHITECTS. ALL RIGHTS ARE RESERVED. NO PART OF THIS WORK MAY BE PRODUCED WITHOUT PRIOR PERMISSION IN WRITING FROM BROOKS / MURRAY ARCHITECTS. PLANNING STAGE DRAWINGS SHOULD NOT BE USED FOR CONSTRUCTION.

REV.	AMENDMENT	BY:	DATE
-			

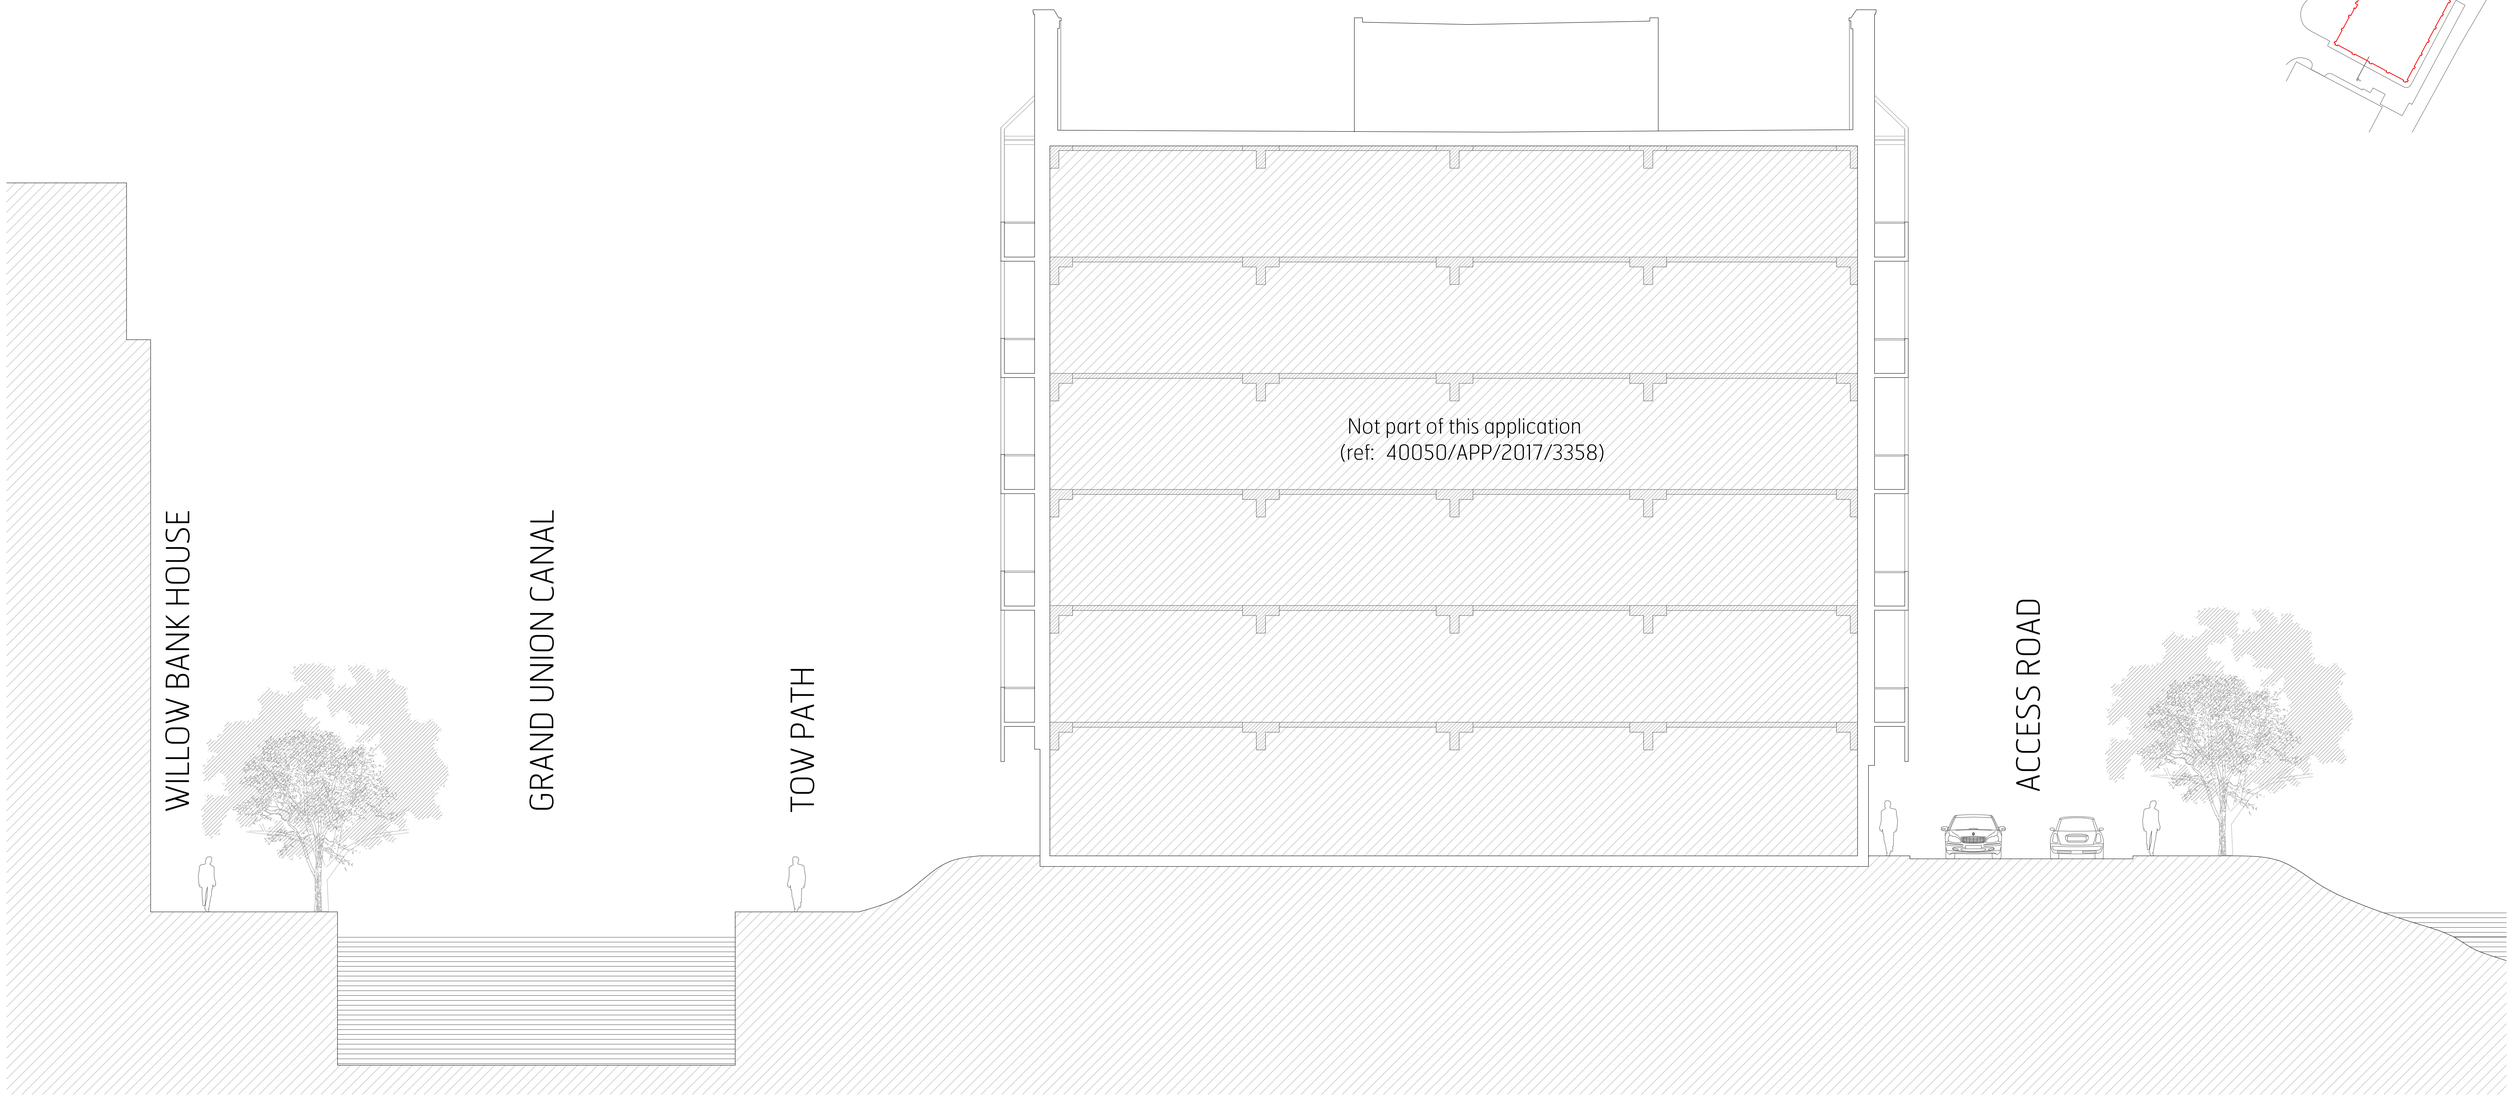

Existing Section AA
1/100 @A1

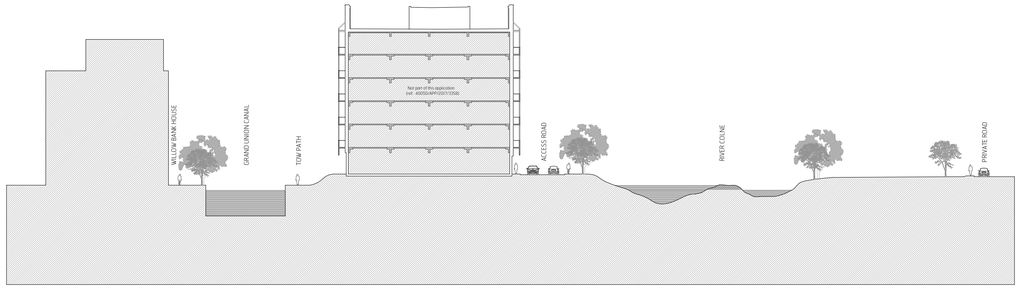

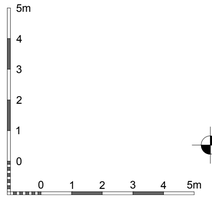

Existing Section AA
1/500 @A1

Brooks Murray Architects
The Arts Building, Morris Place, N4 3JG
+44 (0)2077399355 admin@brooksmurray.com

brooks murray

CLIENT:
BYM Capital

JOB:
Bridge House
Uxbridge
UB8 1HS

DRAWING TITLE:
Existing
Section AA

SCALE:
1:100@A1

DATE:
May 2018

STATUS:
Planning

DRAWING NUMBER:	REV:	ISSUED BY:
1066.01-030	-	OB