


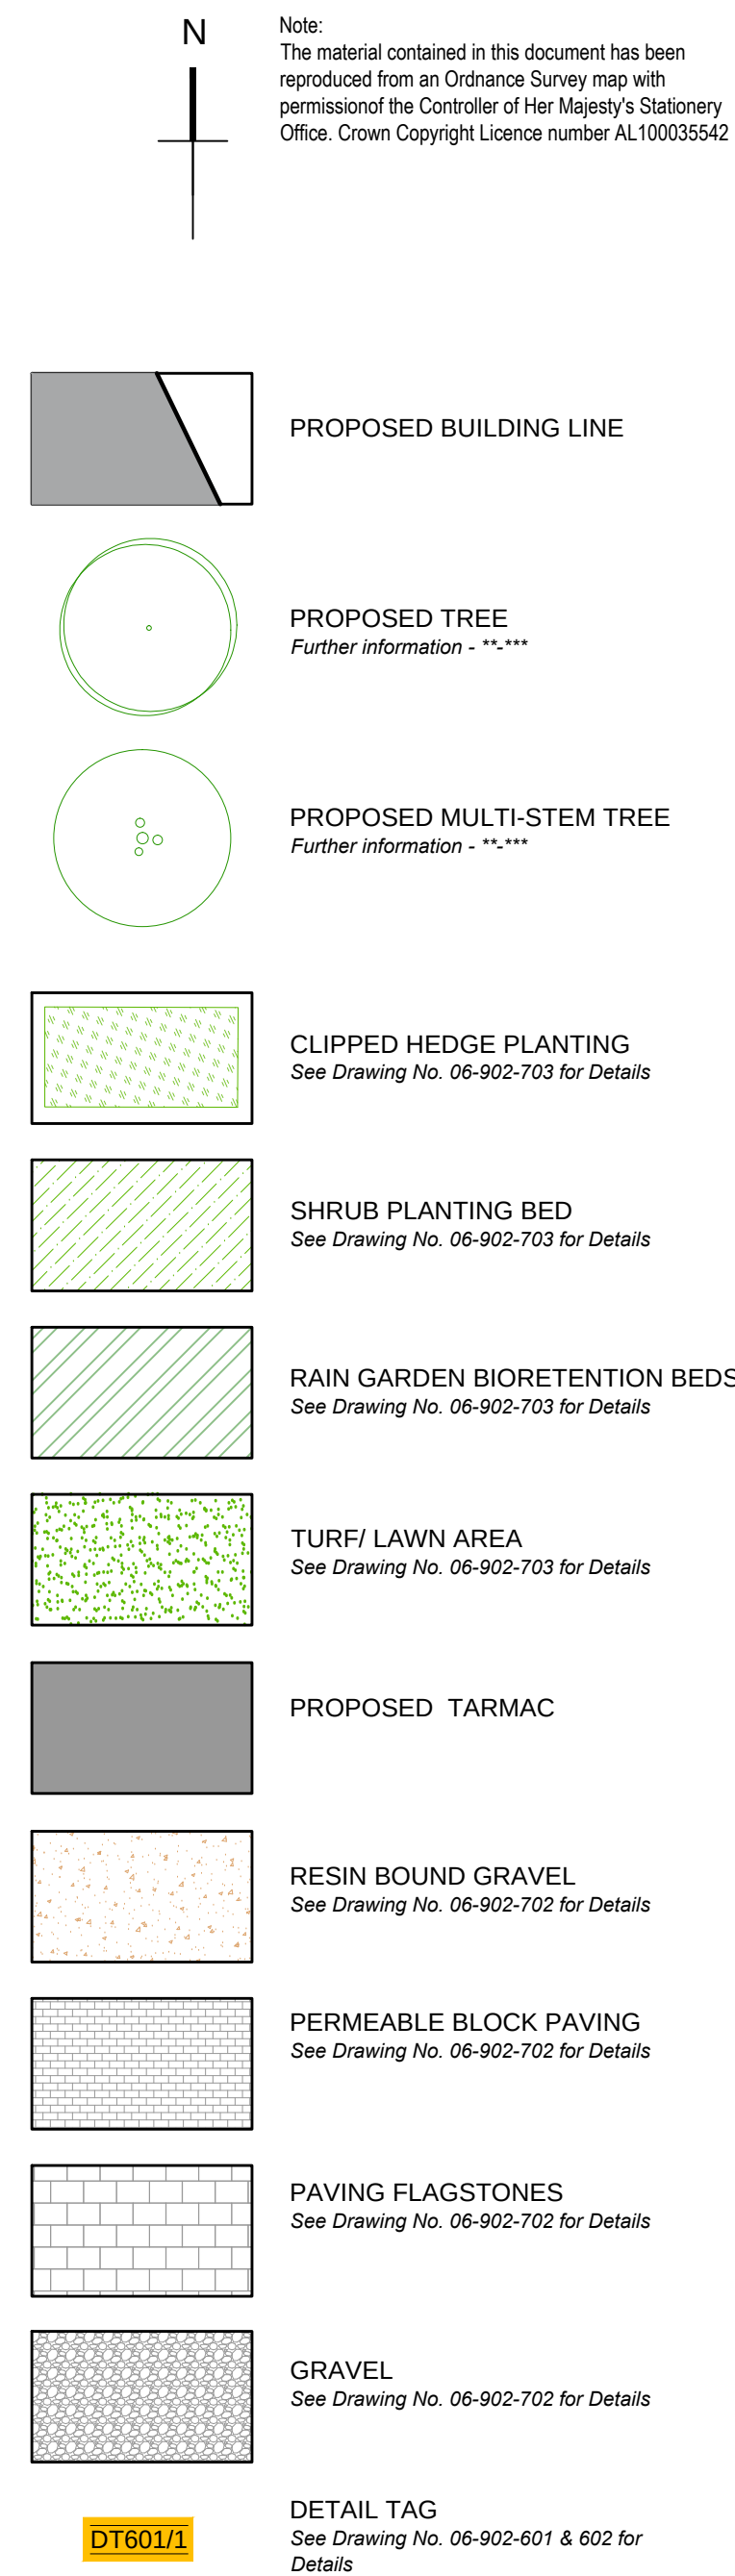

Rev F, 12.03.2021, Removed Gate, LB
Rev E, 10.02.2021, Added Section Lines and Detail Tags, LB
Rev D, 08.02.2021, Squared Rear Rain Garden, Updated planting, LB
Rev C, 13.01.2021, updated to new layout and planting requirements
Rev B, 18.12.19, Realigned Ramp Additional planting to oxford rd end of site
revision / date / description / drawn

Gloucester House,
399 Silbury Boulevard,
Milton Keynes, MK9 2AH

T 01908 303 701

W www.enplan.net



client	
Xone Kontrol Construction	
project	scale 1:100 @ A1
Bridge House, Uxbridge	date 14-11-2019
title	drawn LB
General Arrangement Plan	checked RH
drawing number	revision
06-902-301	F