Use figured dimentions. Do not scale from this drawing.
All Dimensions must be checked on site. Any inconsistancies must be reported back to the architect. This drawing and any designs indicated thereon are the copyright of Brooks Murray Architects. All rights reserved. No Part of this work may be produced without without prior permission in writing from Brooks Murray Architects. Planning stage drawings should not be used for construction.

REV	Description	Date
A	Planning Revision	21.12.20
B	bin & bike quantities added	19.02.21
C	Bin doors open out, Bulky waste	24.02.21

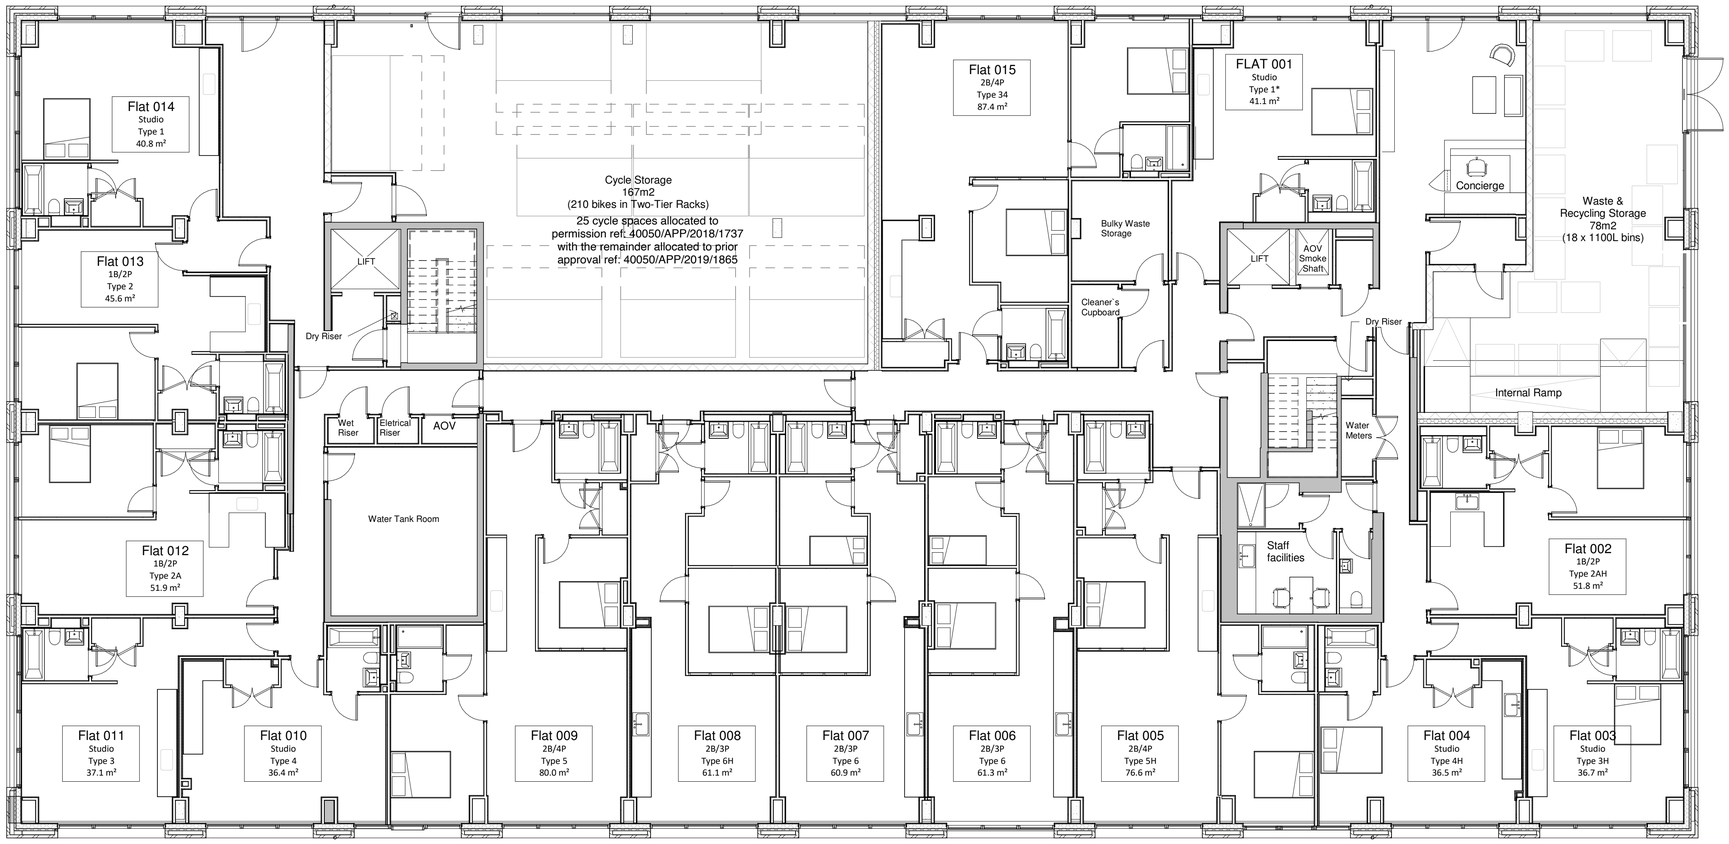

FOR INFORMATION ONLY
All areas are approximate

Brooks Murray Architects
The Arts Building, Morris Place, London, N4 3JG
+44 (0)20 77399955 architects@brooksmurray.com

CLIENT
Xone Kontrol

JOB
Bridge House, Uxbridge
UB8 1HS

DRAWING TITLE
TYPICAL LAYOUT Ground Floor

SCALE
1 : 100 @ A1

DATE
DECEMBER 2020

STATUS
PLANNING

DWG NO. 1253.01- 160 _ RFV D Issued by LJ

1 TYPICAL 0 Ground Floor 1_100

1 : 100