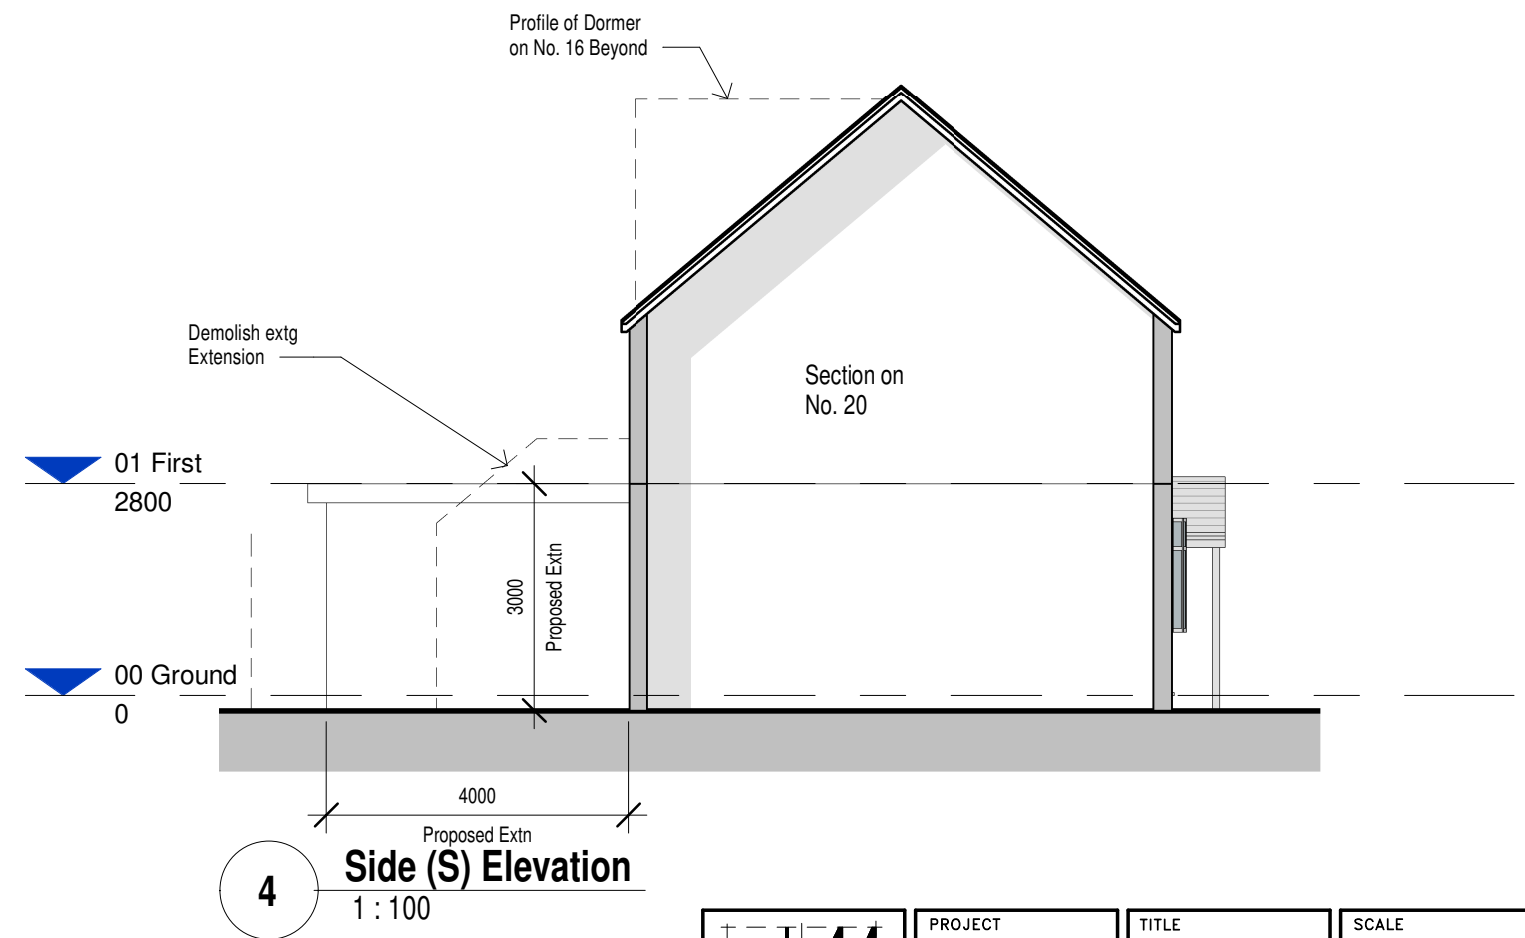
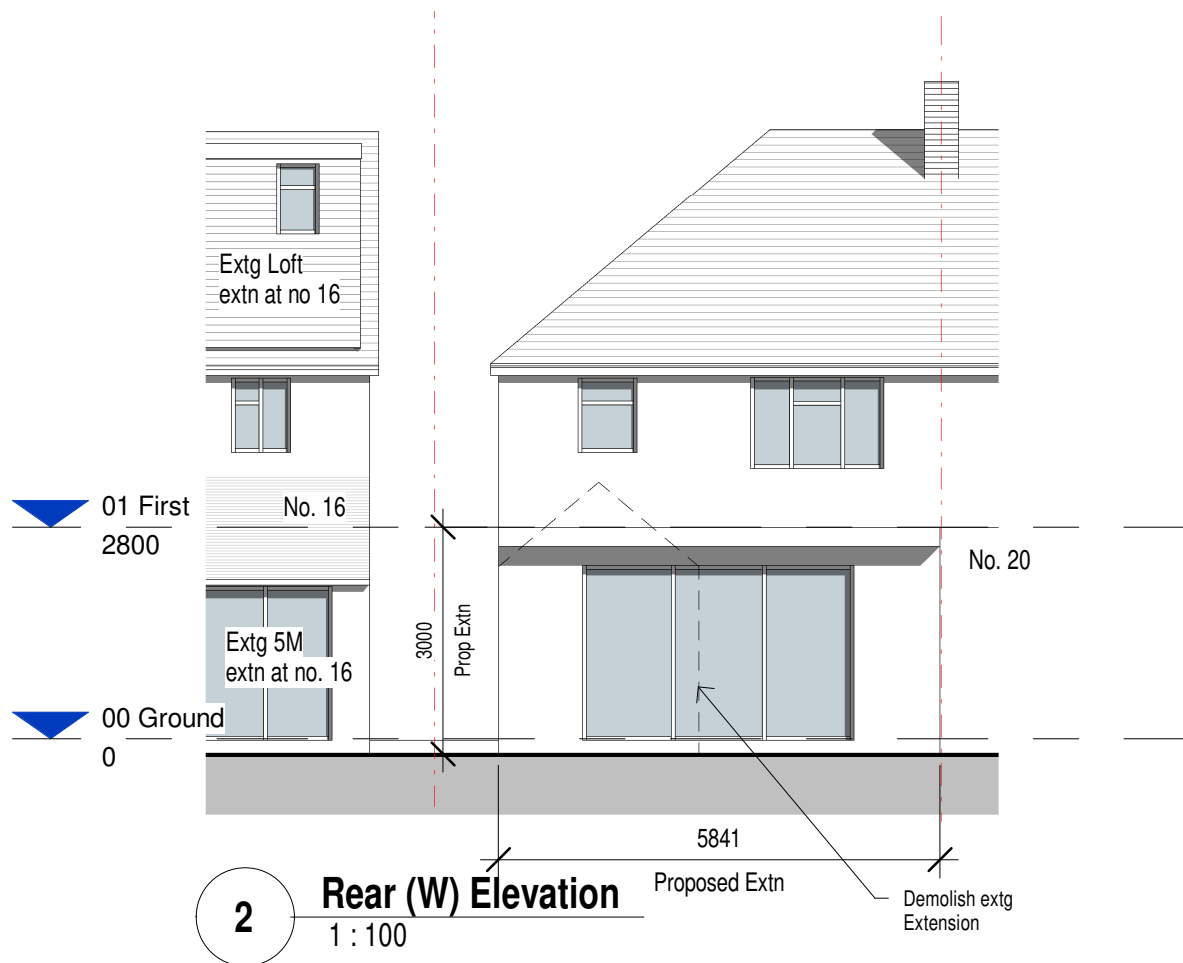
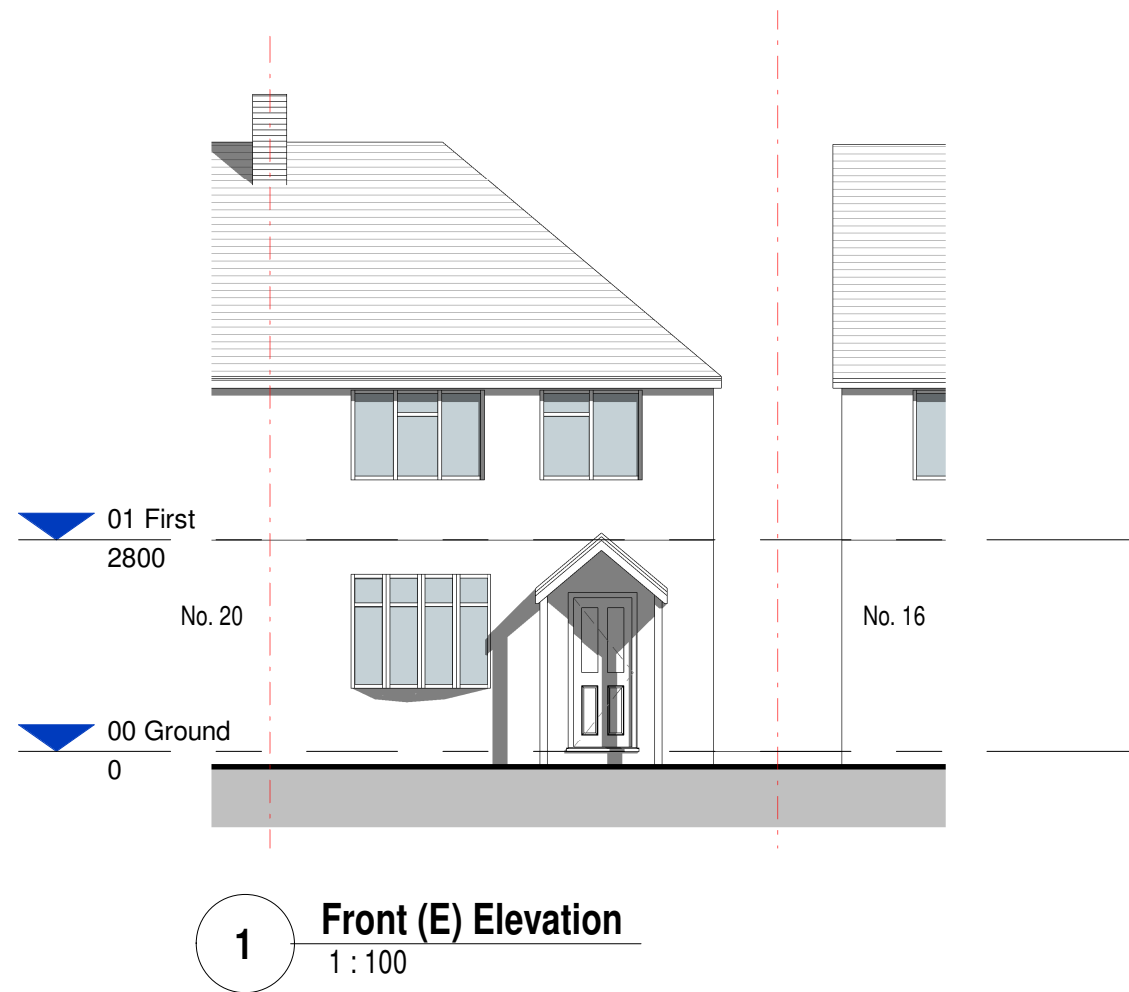
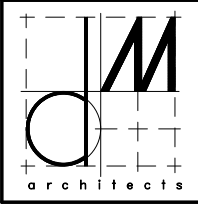


	PROJECT Harmeet Bajaj Extension to 18 Bishops Road Hayes UB3 2TB	TITLE Proposed Elevations	SCALE 1 : 100
			DATE 19.09.26
			DRAWING No. 2609 - A131
			75 QUEENS DRIVE * SURBITON * SURREY * KT5 8PP * T 0750 6672098