



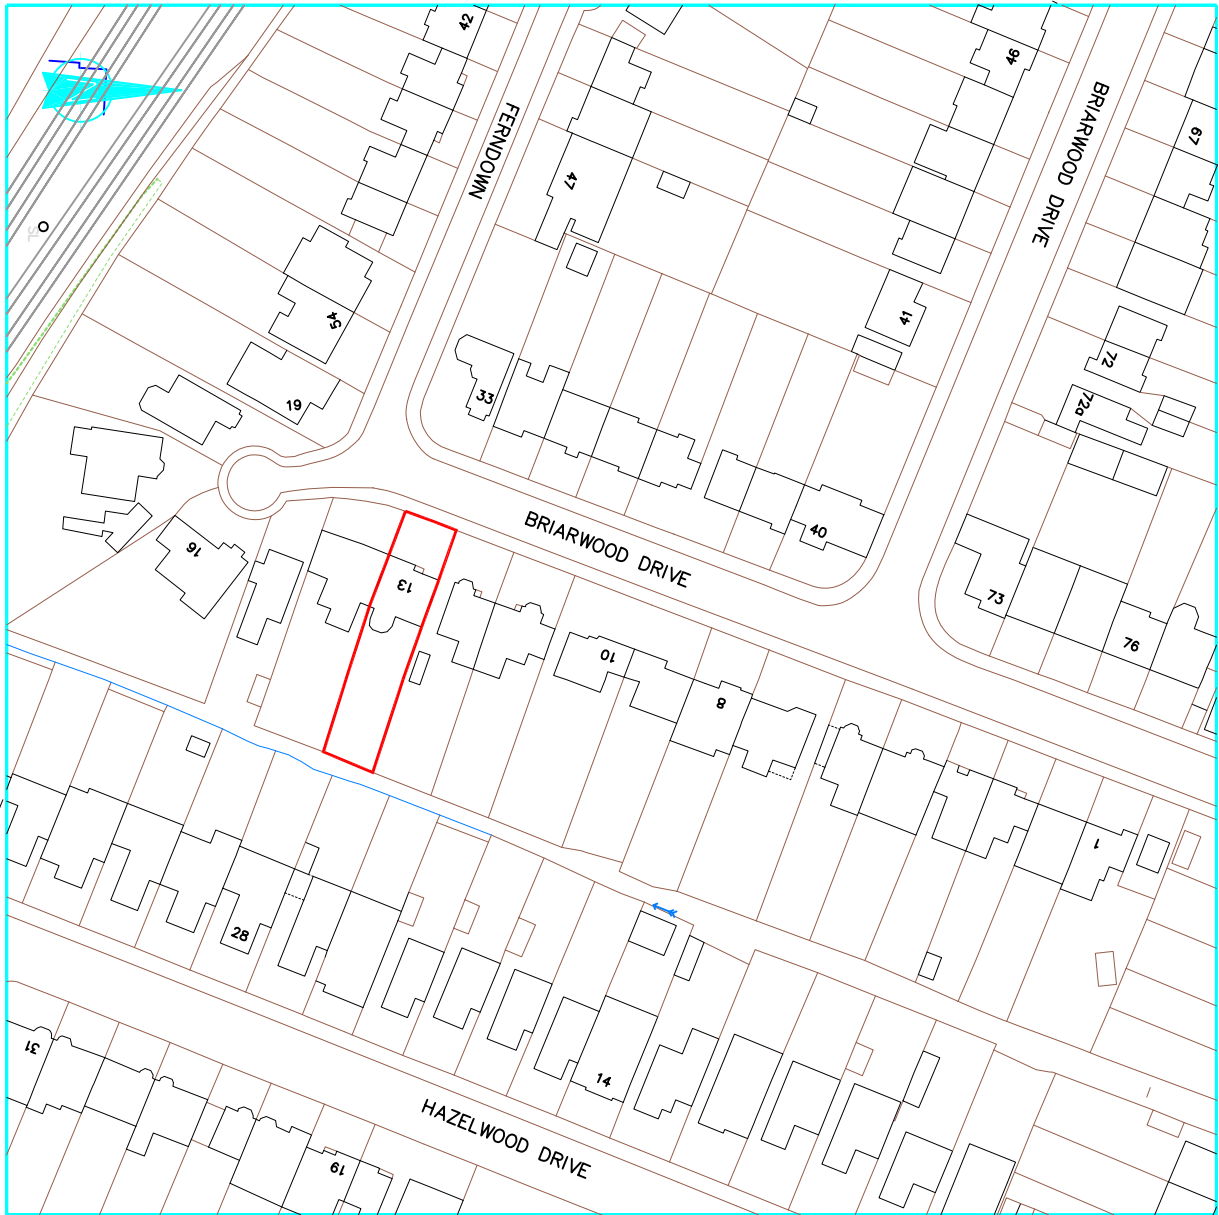

Location Plan 1:1250

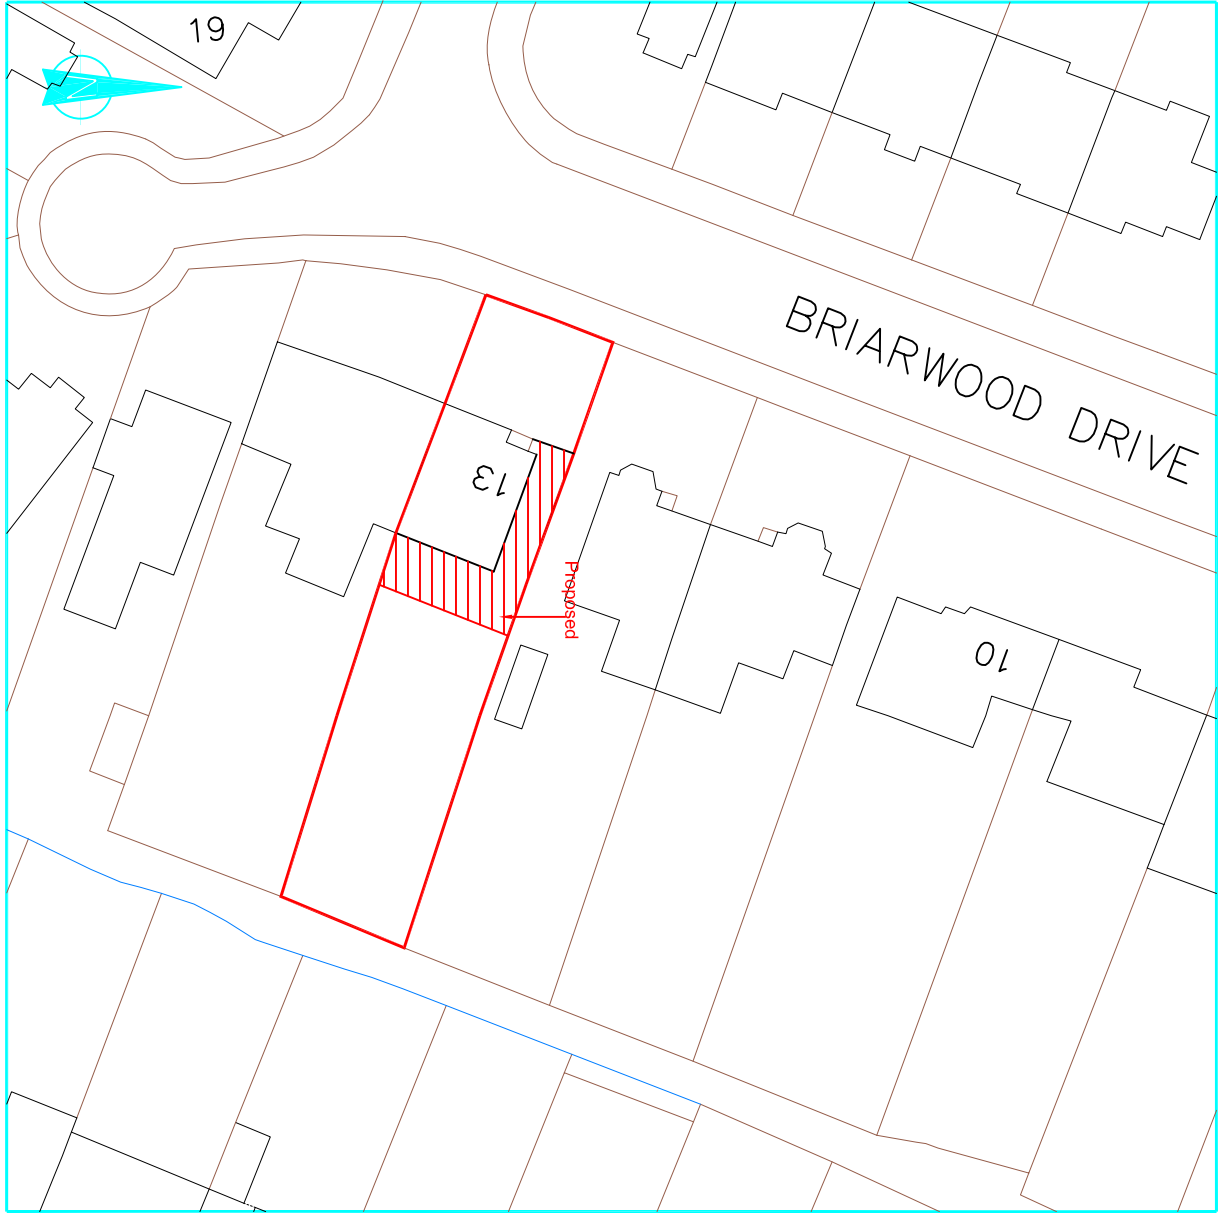

Block Plan 1:500

rev			

These drawings should be approved by local Authority
No dimensions to be scaled from this drawing. All dimensions to be checked on site. This drawing is copyright and should not be reproduced without permission of the Architects.

client:

Mr. Stefan Walters

project:

**13 Briarwood Drive
Northwood
HA6 1PJ**

drawing:

Location & Block Plans

scale: As Shown date: Nov 2020 drawn:

06 / 20 rev: **A**