



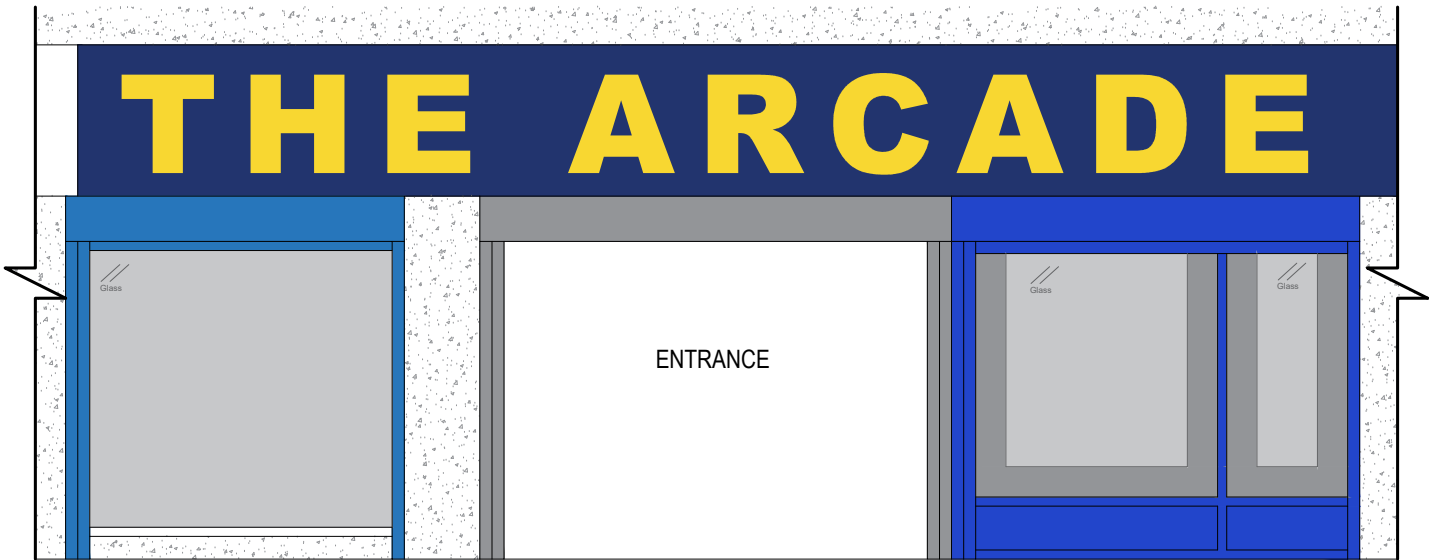


PRE-EXISTING SIDE ELEVATION

Scale 1:50

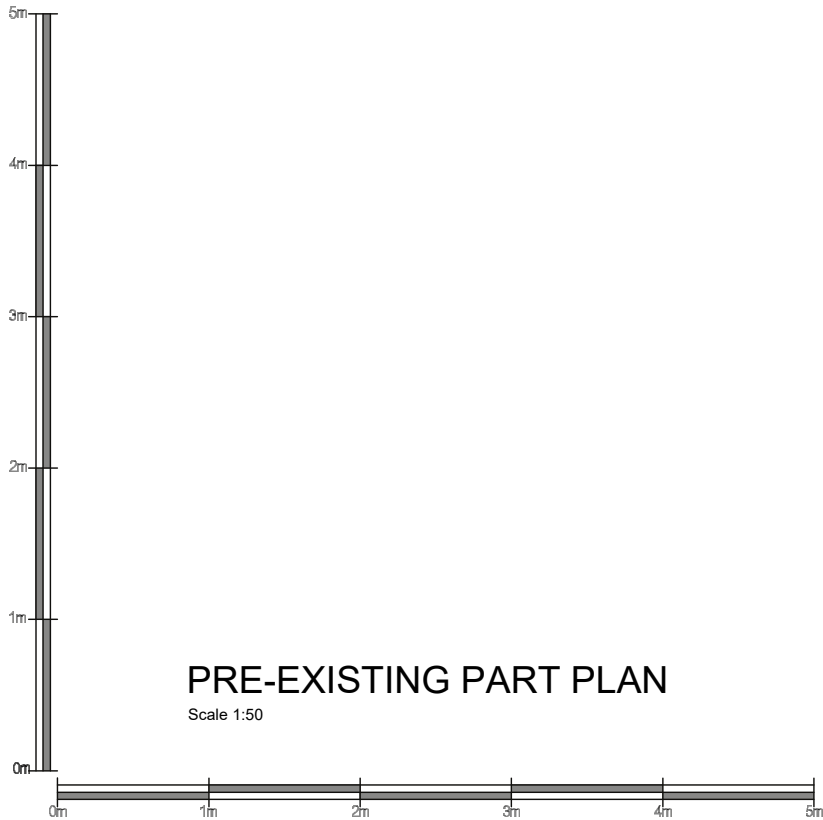

PRE-EXISTING PART PLAN

Scale 1:50

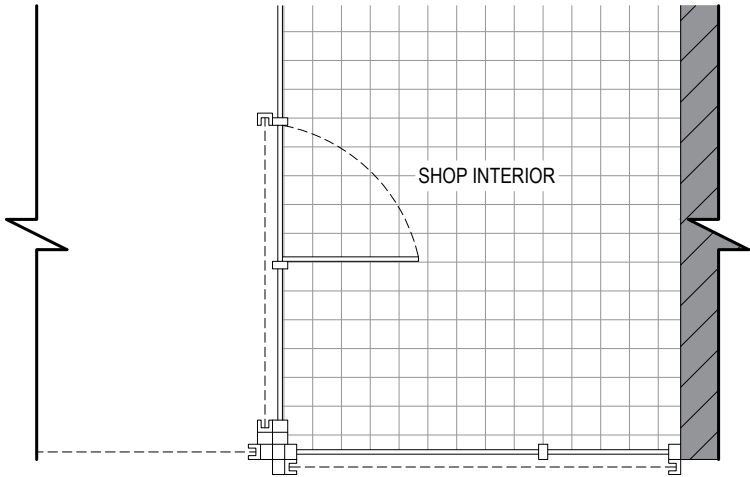

Date: Comments: By:

GENERAL NOTES:
 1) All dimensions in millimeters unless otherwise stated.

Site:
 The Arcade - Baydee Traders
 Ltd,
 277 High Street,
 Uxbridge

Drawing Title:
 Pre-Existing Plan and Elevation

Ref:	Date: 18/07/2018	Rev:
Scale: 1:50	Paper: A3	Date Rev: