


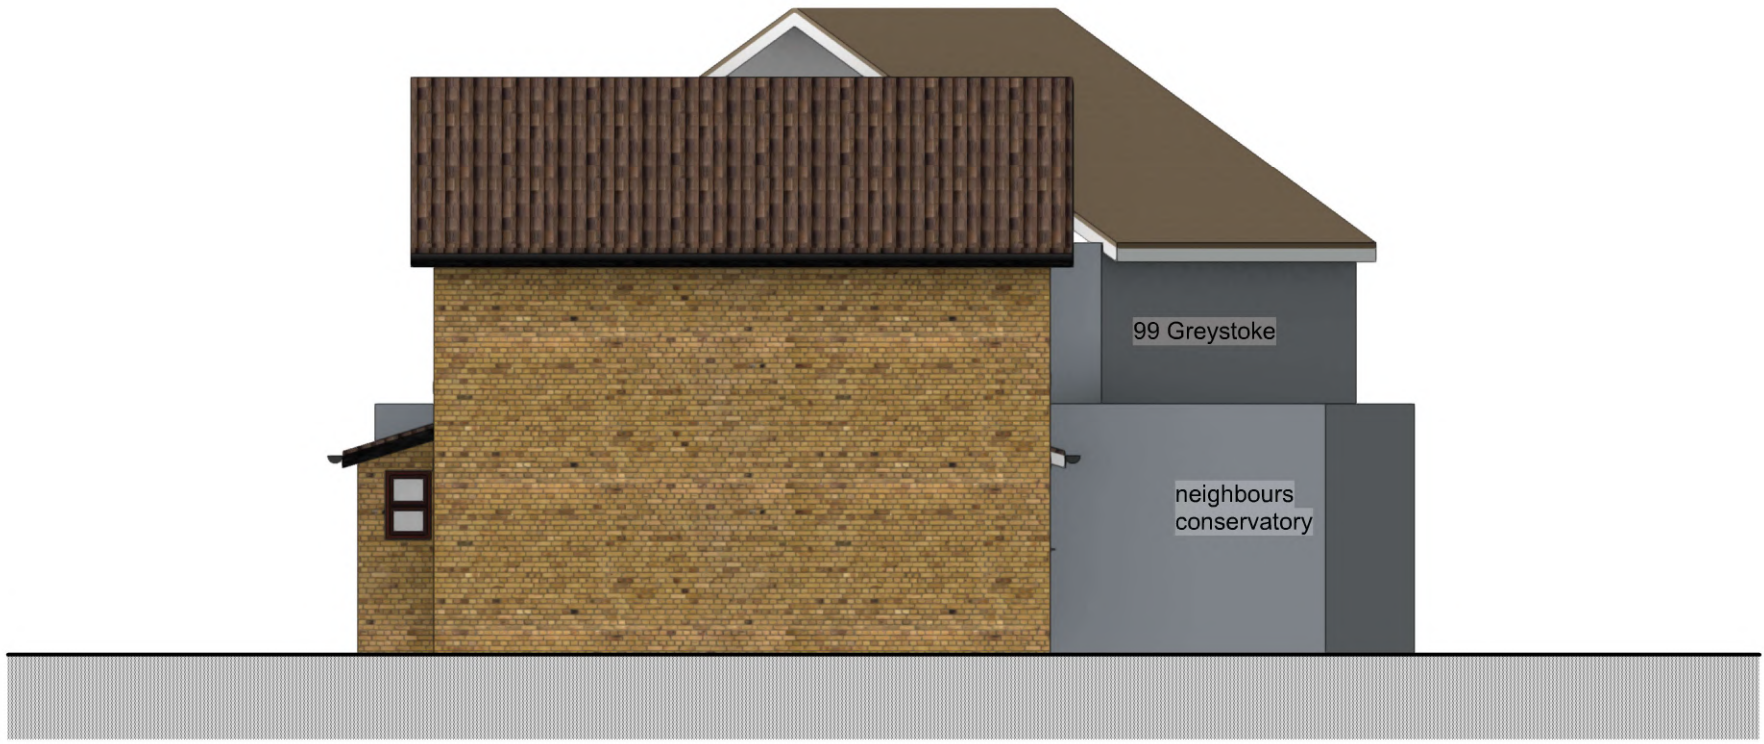

1 **02 EXG ELEV SIDE**
Scale: 1:100

Materials

Roof - Dark brown roof tiles
Walls - Facing brickwork


Windows - Brown UPVc
Doors - Brown UPVc
RWP & Gutters - Black UPVc



02 **02 EXG ELEV SIDE**
Scale: 1:100



tel : 0796 222 3141
email : sandeep@sskarchitects.co.uk

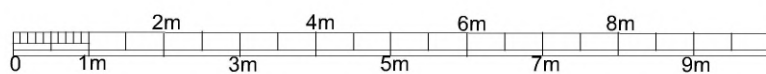

scale - 1 : 100 @ A3

Purpose - Householder planning application

All dimensions to be checked on site. All omissions & discrepancies to be reported to the designer. © SSK architects owns the copyright of this drawing which must not be reproduced in whole or part without the written permission.	PROJECT: 100 Greystoke Drive Ruilsp, HA4 7YW	DATE: 13/05/2024
	DWG NO: EXG ELEV	REVISION: 07

EXISTING