


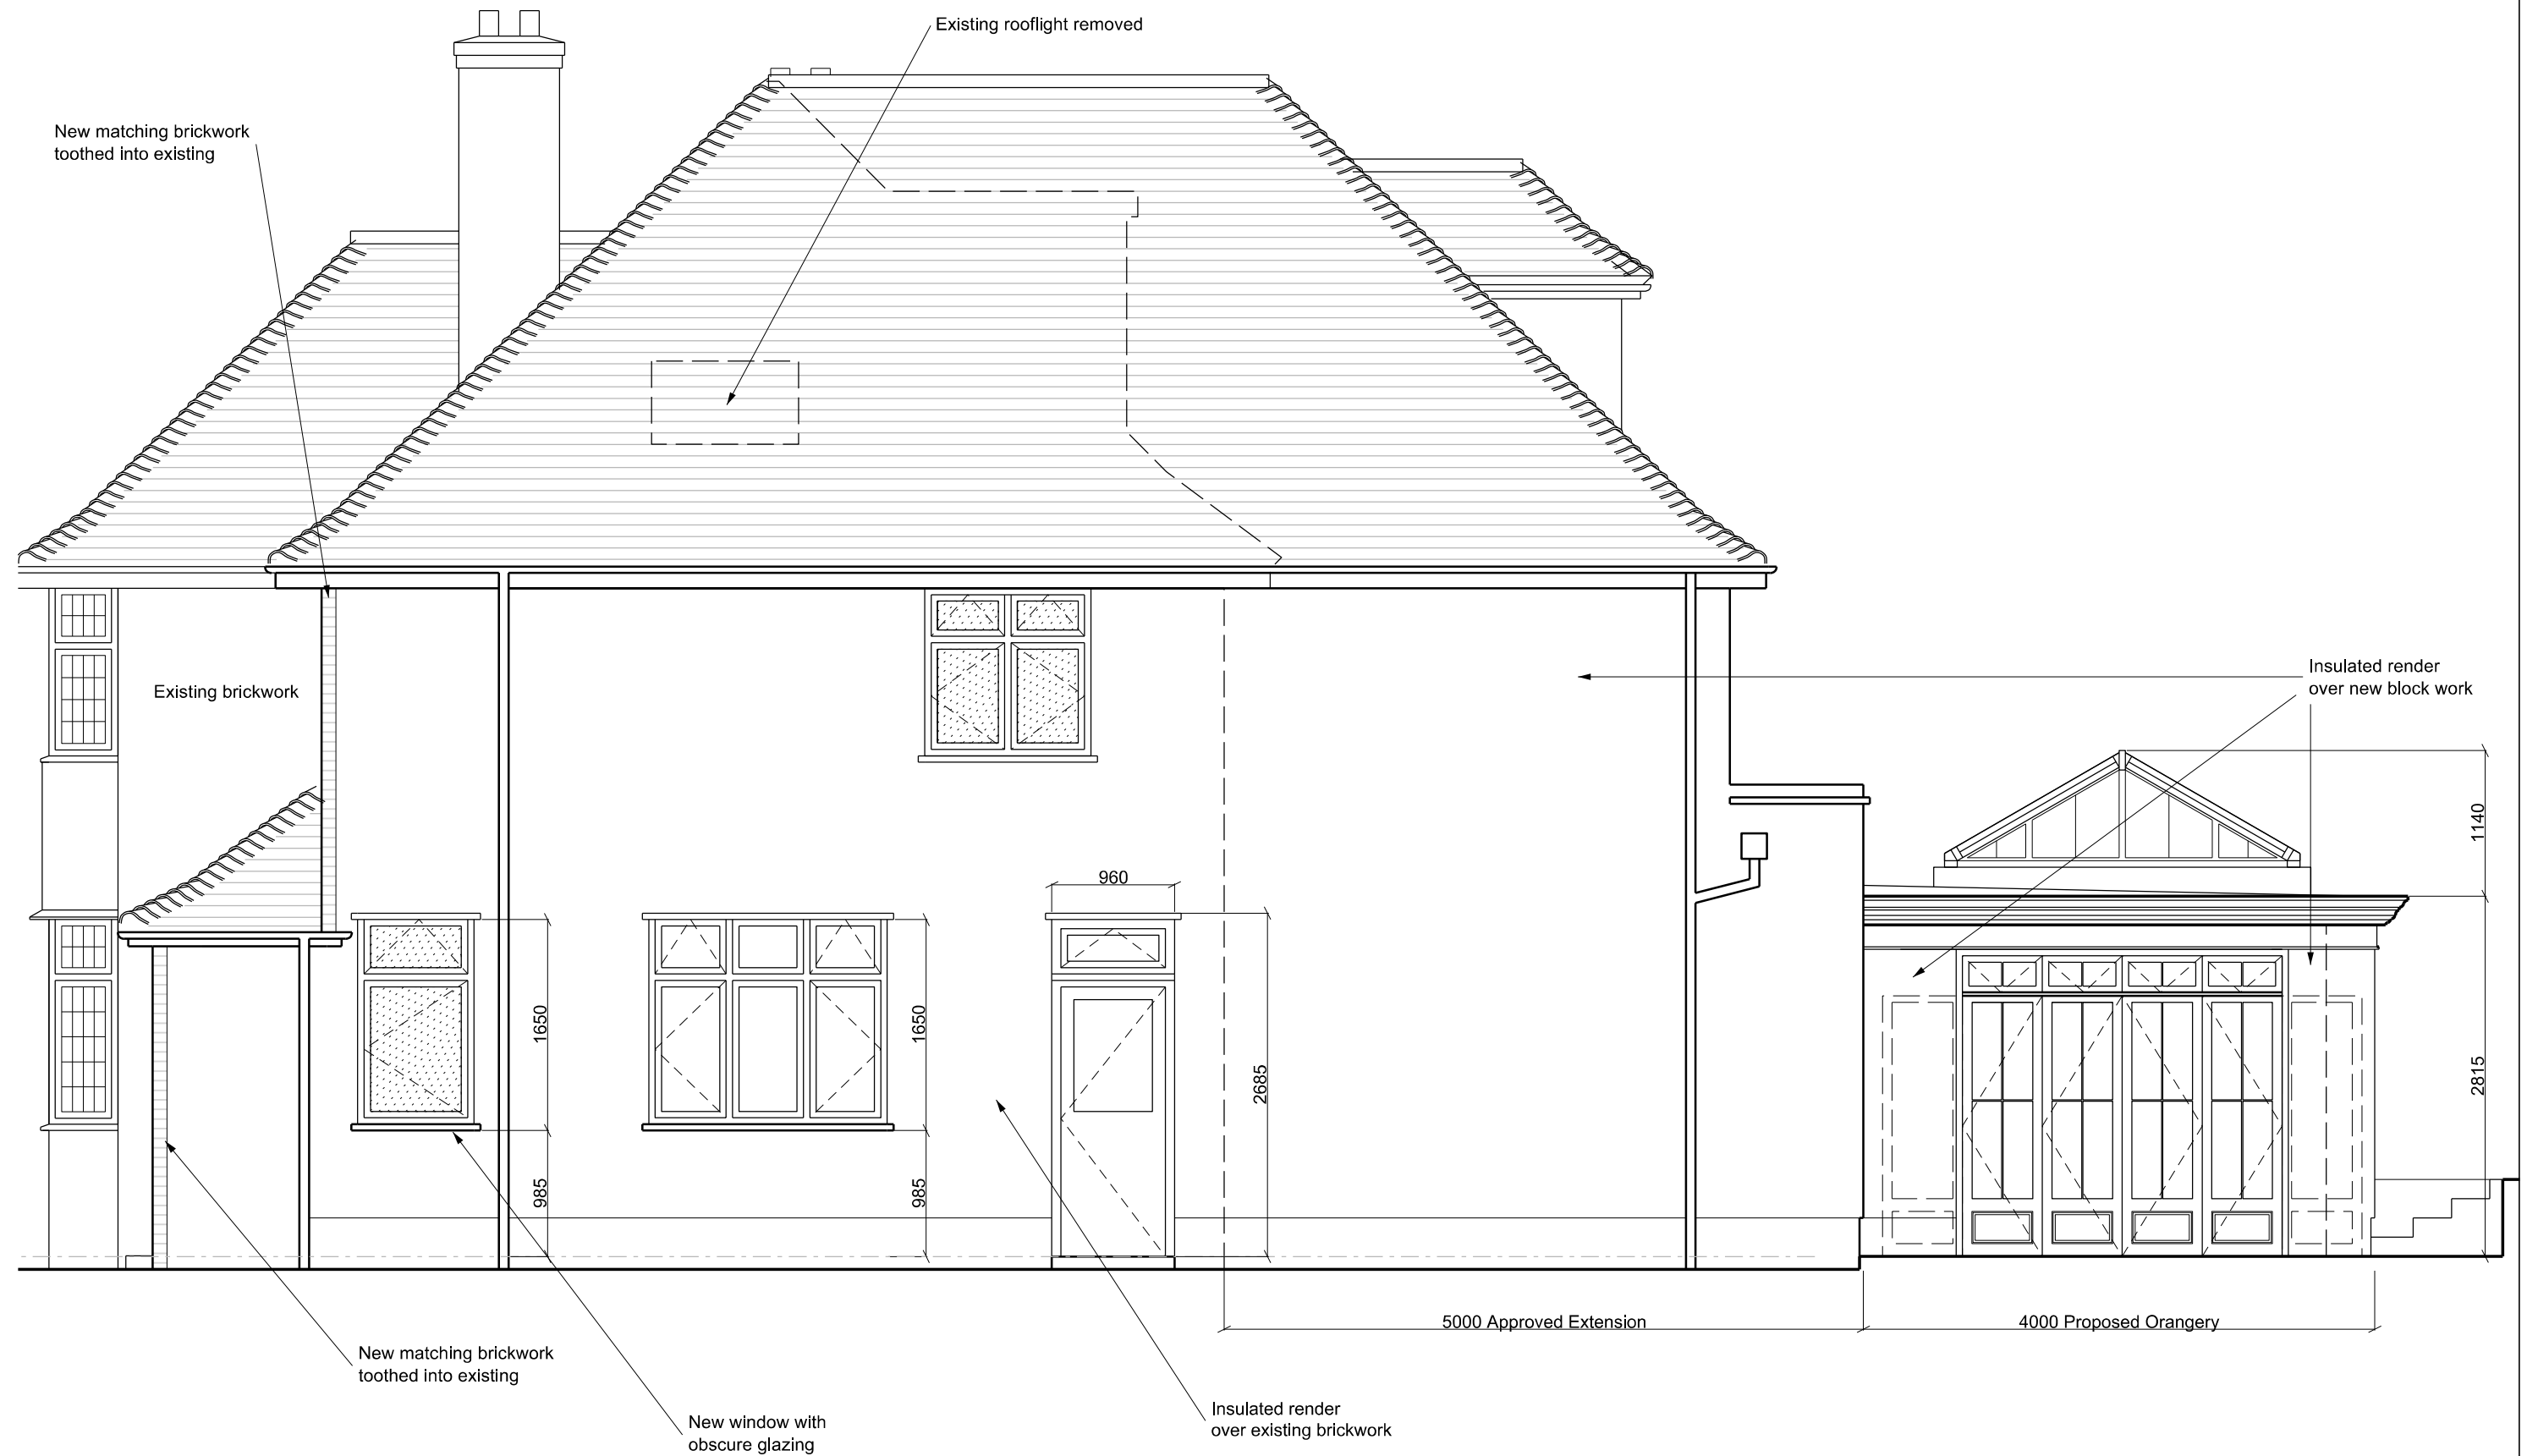

SIDE ELEVATION (NORTH EAST)
23 KEWFERRY ROAD, NORTHWOOD, HA6 2NS

BRILL ■ OWEN CHARTERED ARCHITECTS Grove House, 2B Lichfield Grove, London N3 2JP Telephone: 020 8349 0037 Fax: 020 8349 0092 E-mail: architects@brillowen.co.uk		SCALE 1:50	
DATE	July 16	DRAWN	LQ
DRG.NO.		16/870 /P05	