



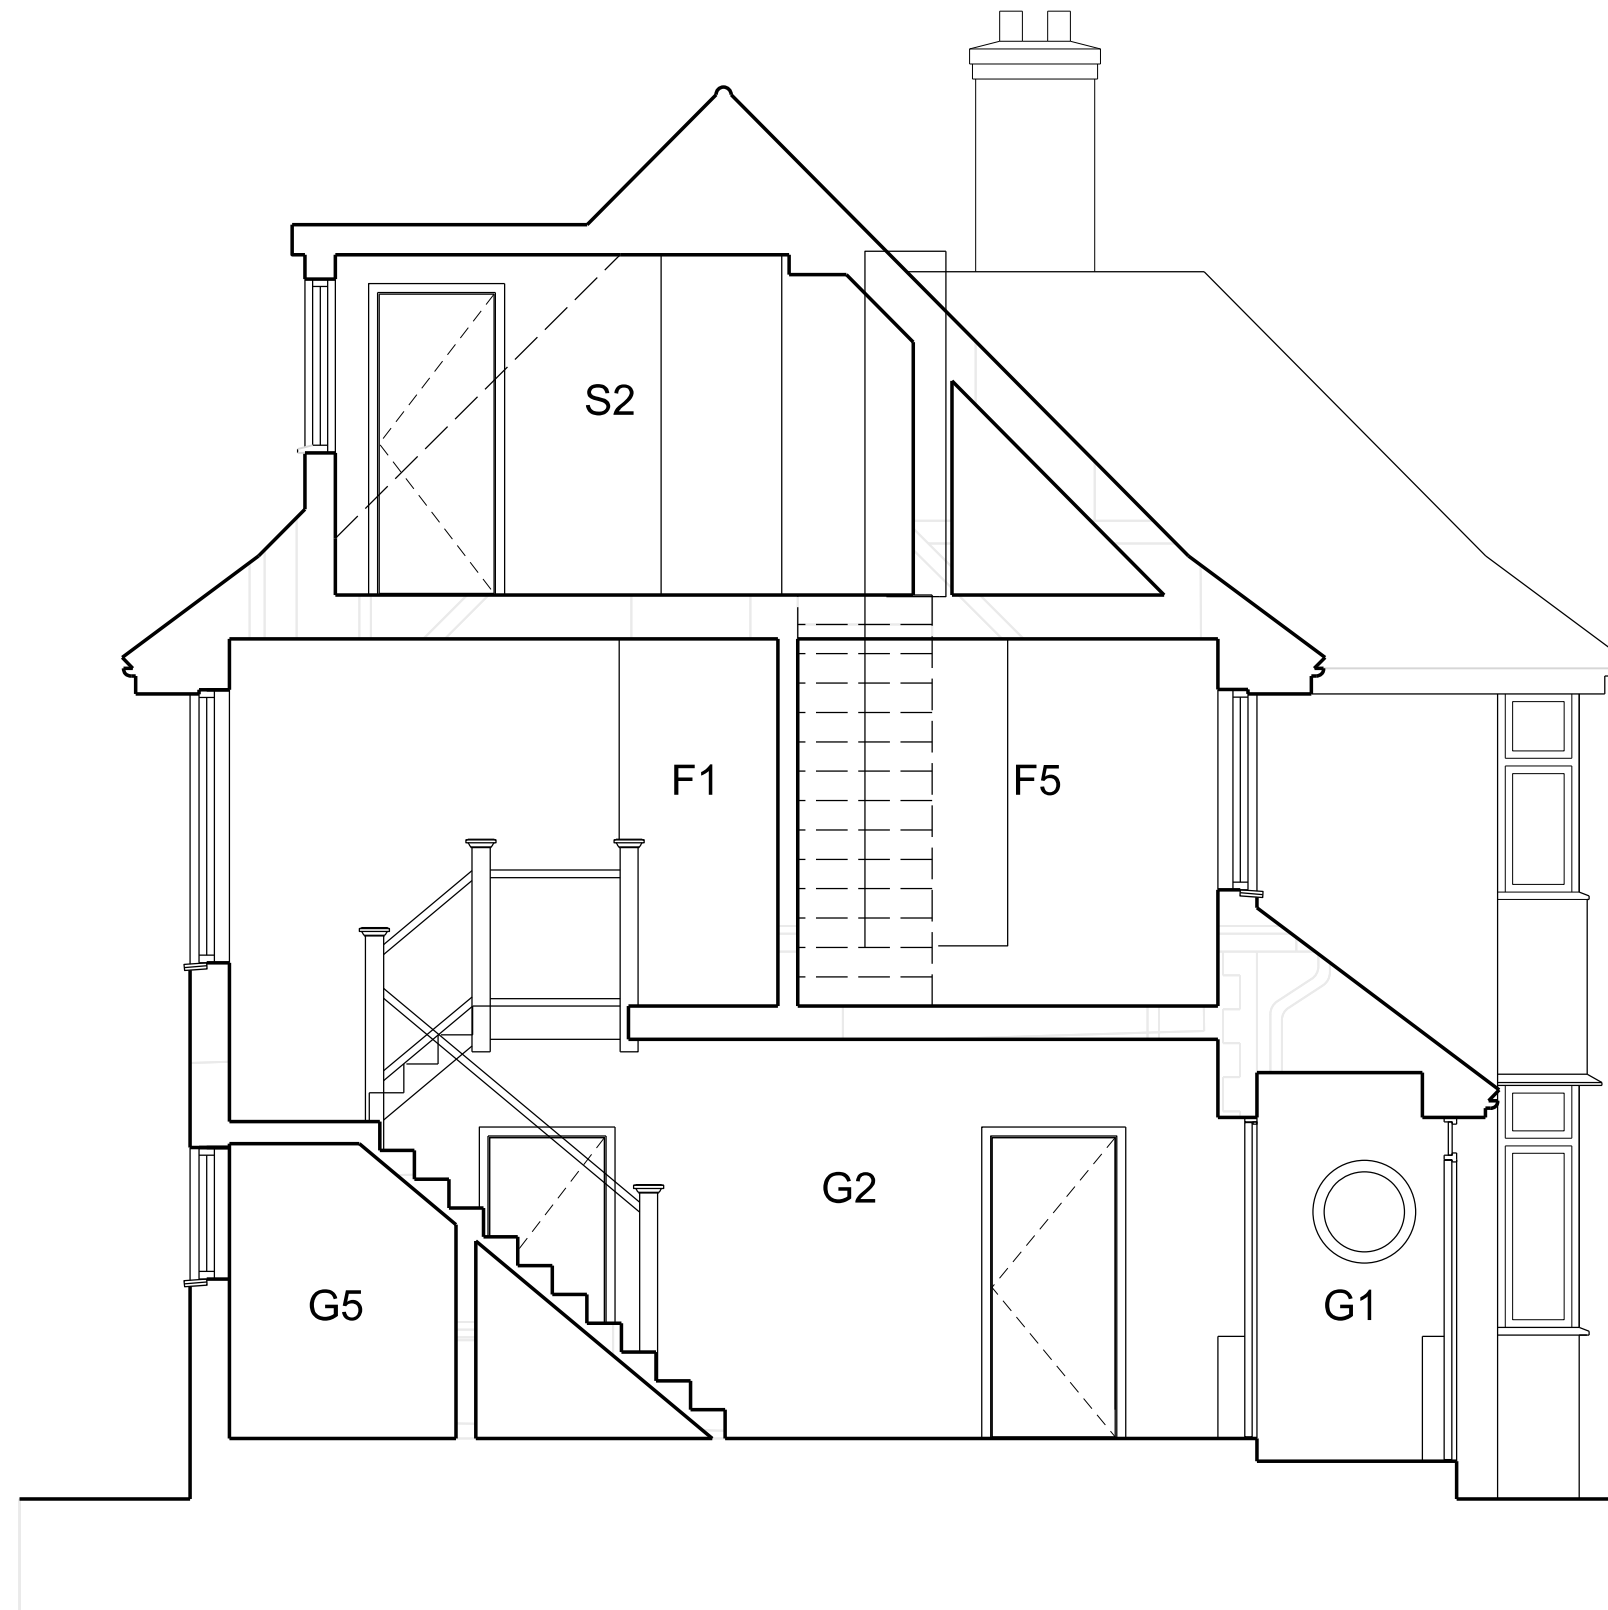

SECTION BB
23 KEWFERRY ROAD, LONDON, HA6 2NS

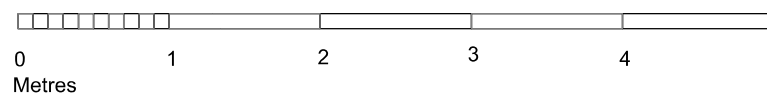

BRILL  OWEN		SCALE 1:50	
CHARTERED ARCHITECTS		DATE Feb 16	DRAWN LQ
Grove House, 2B Lichfield Grove, London N3 2JP			
Telephone: 020 8349 0037 Fax: 020 8349 0092		DRG.NO.	
E-mail: architects@brillowen.co.uk		16/870 / Sur06	