


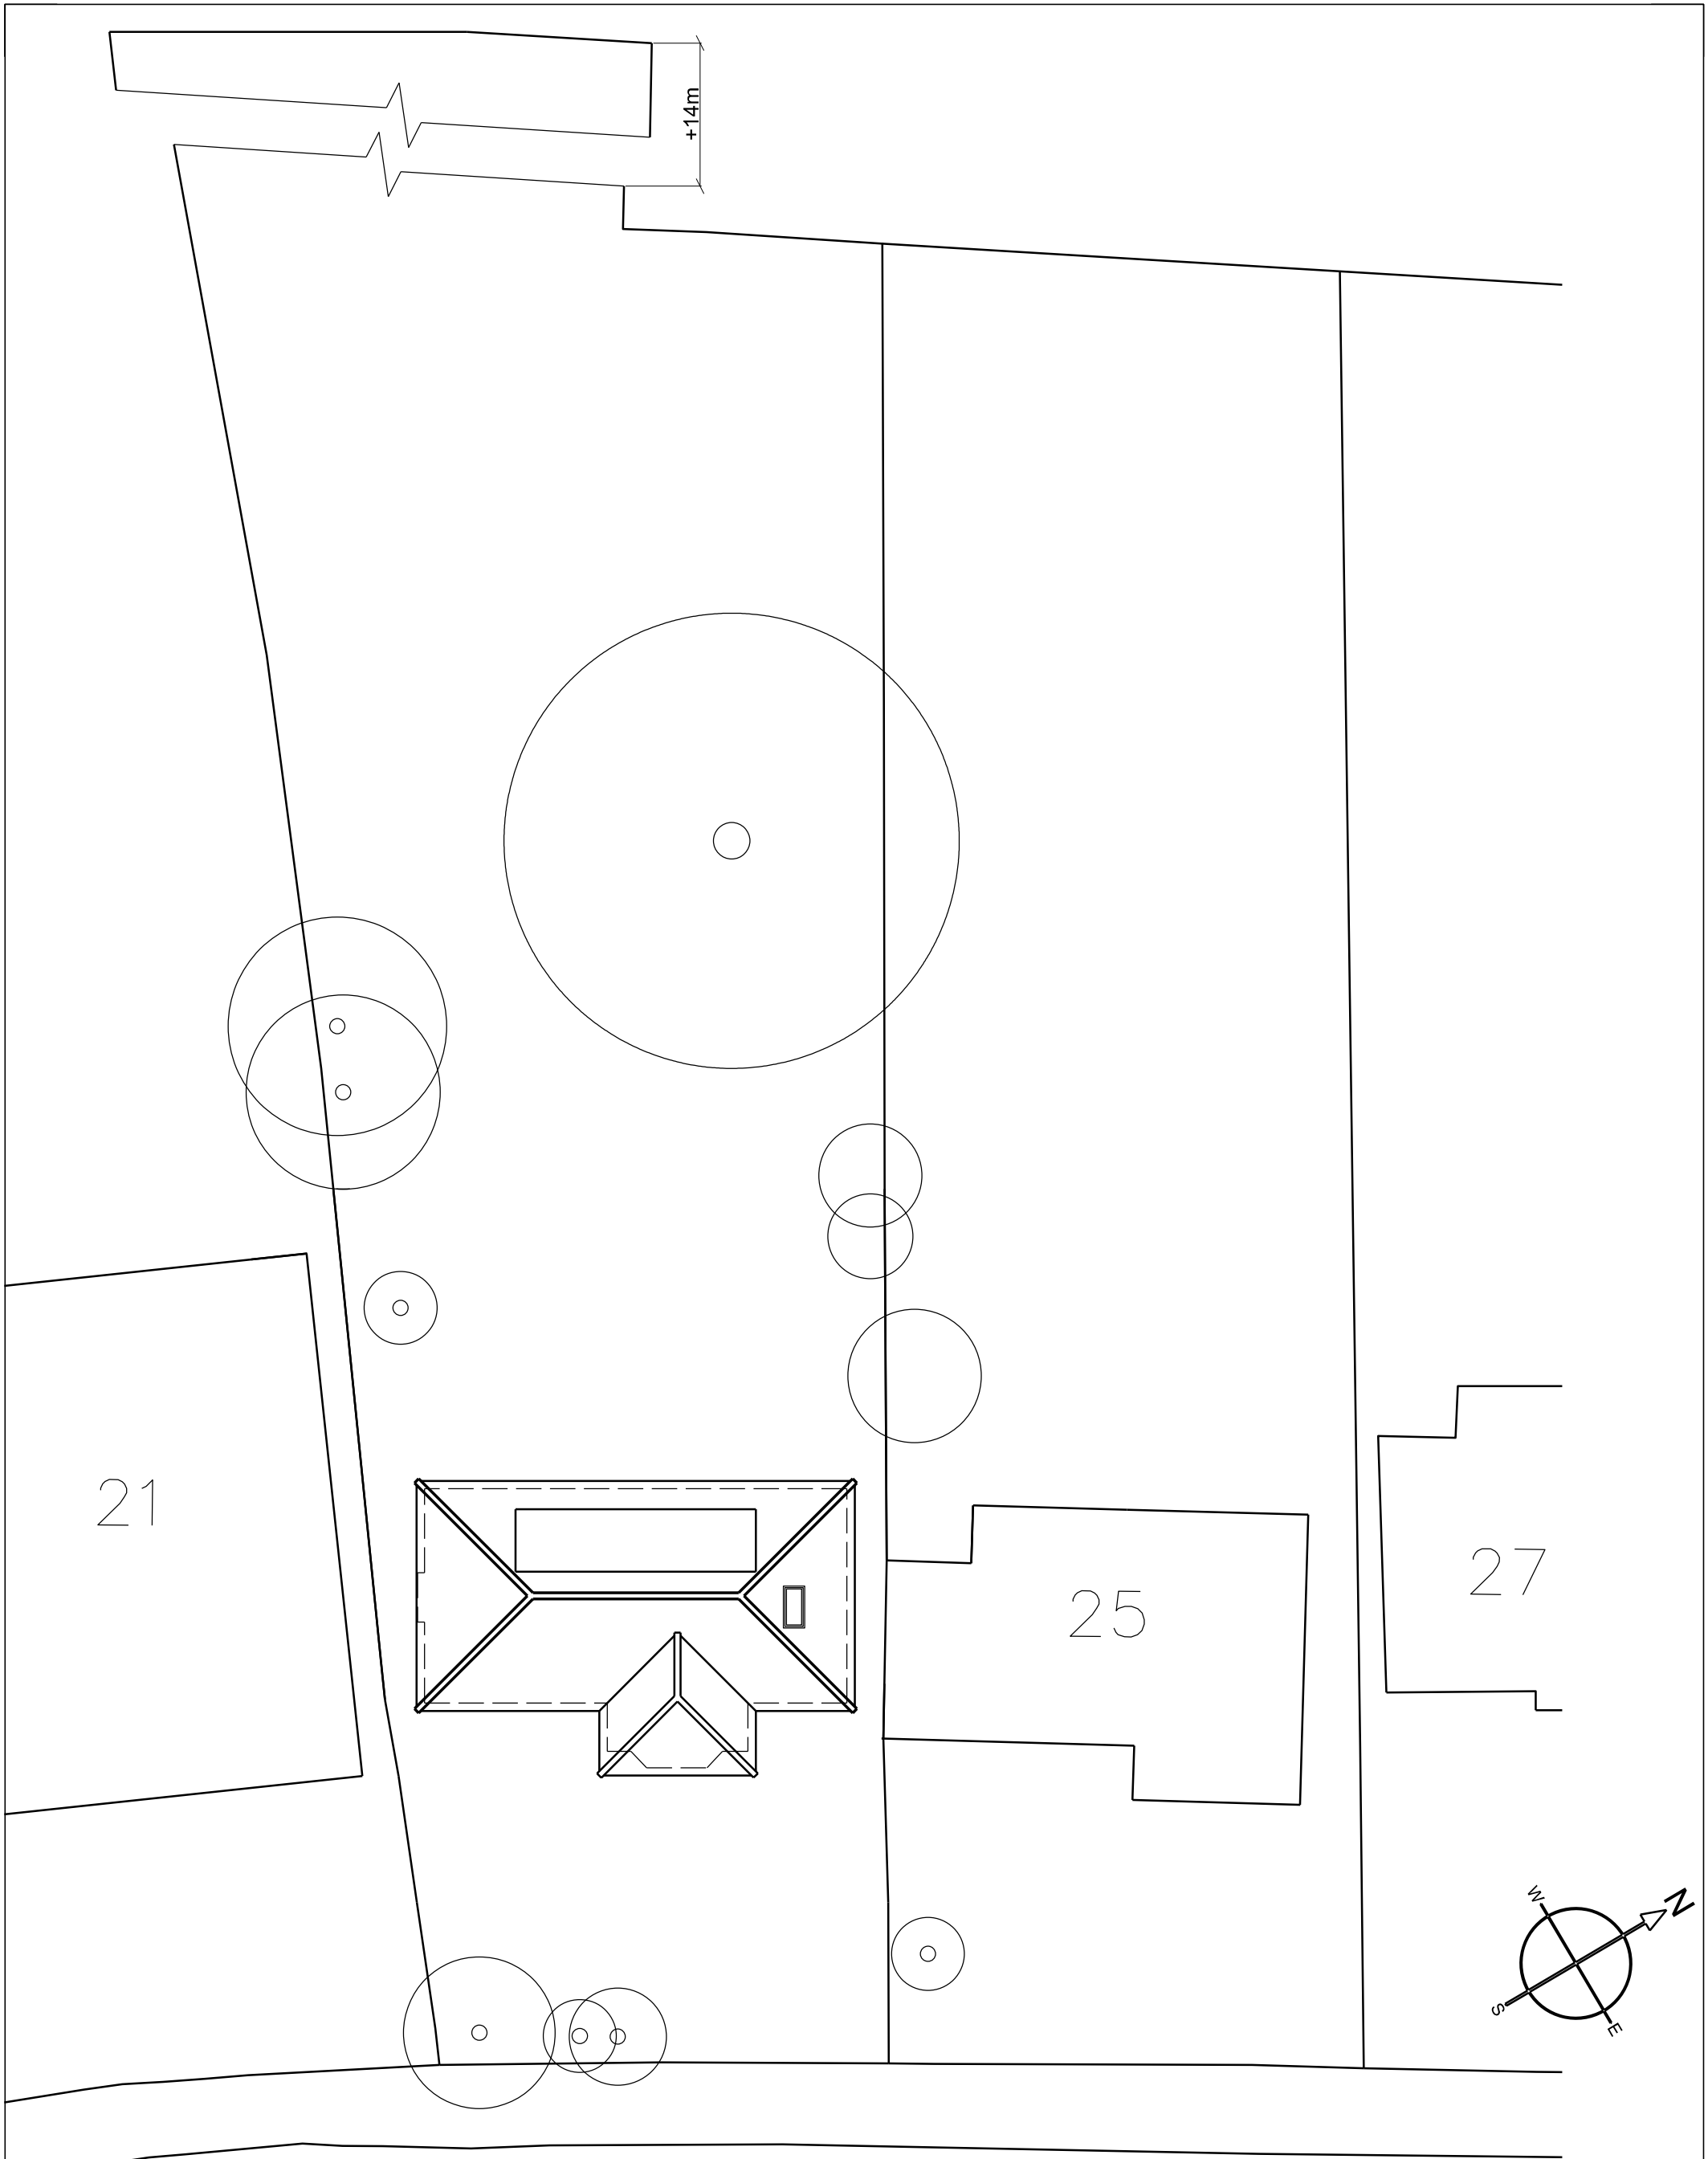

EXISTING SITE PLAN
23 KEWFERRY ROAD, NORTHWOOD,
HA6 2NS

BRILL ■ OWEN CHARTERED ARCHITECTS		SCALE	1:200@A3
Grove House, 2B Lichfield Grove, London N3 2JP		DATE	Feb 16
Telephone: 020 8349 0037 Fax: 020 8349 0092		DRAWN	LQ
E-mail: architects@brillowen.co.uk		DRG.NO.	16/870 /Sur10