



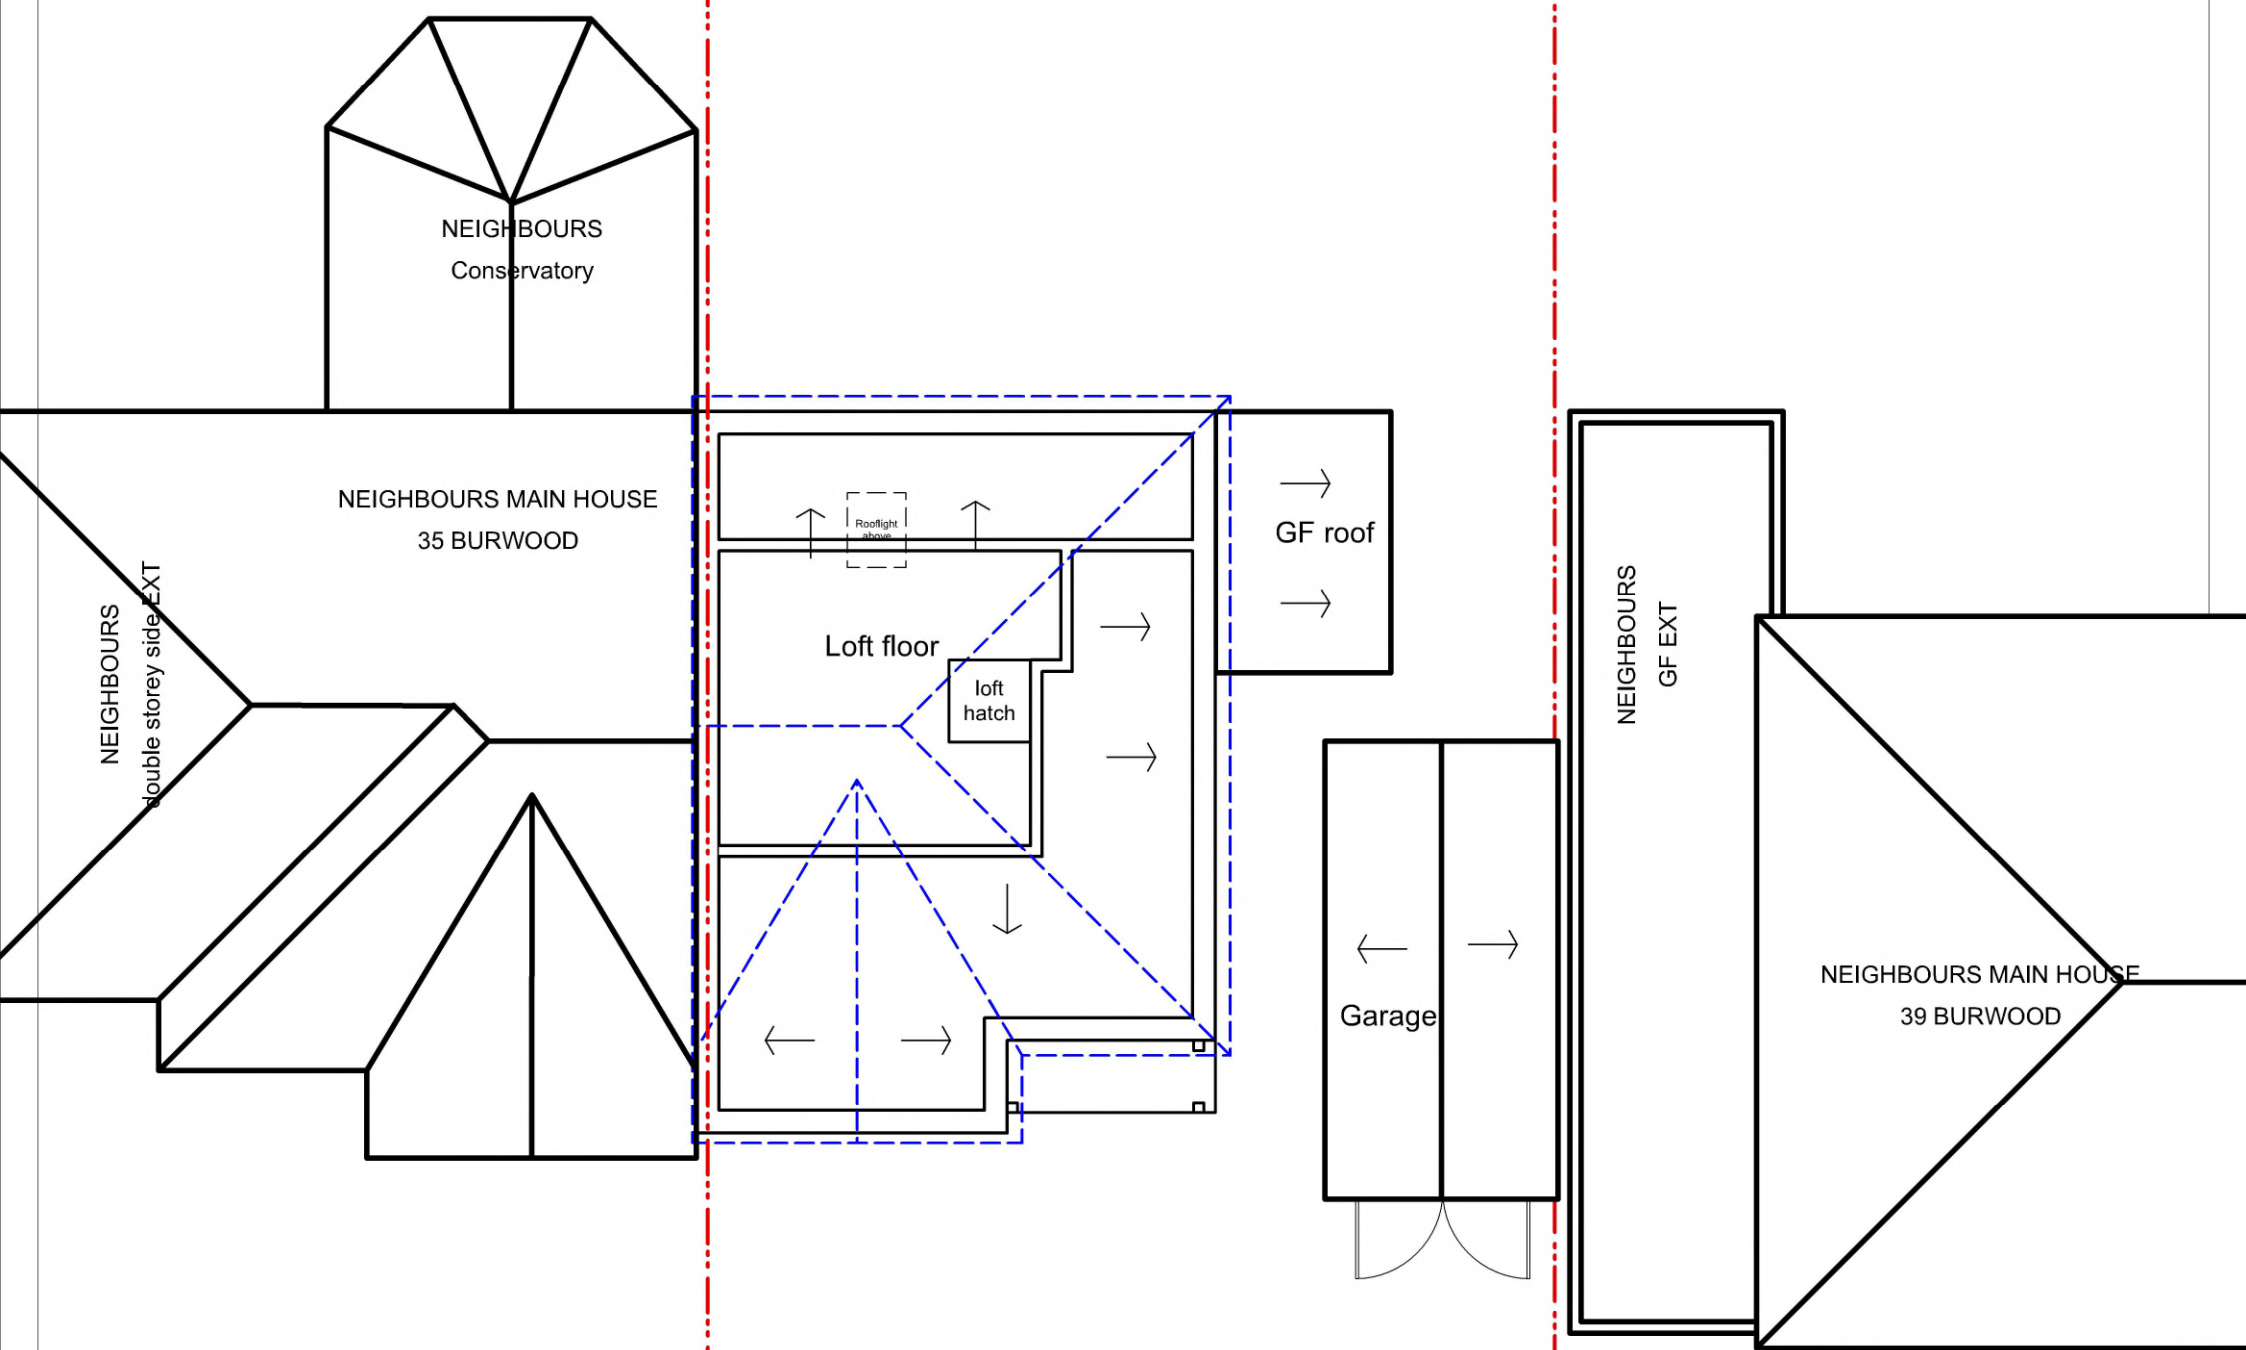

05 LOFT PLAN
Scale: 1:100

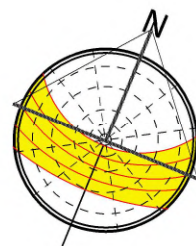

EXISTING