




Ordnance Survey, (c) Crown Copyright 2021. All rights reserved. Licence number 100022432

SITE LOCATION PLAN 1:1250

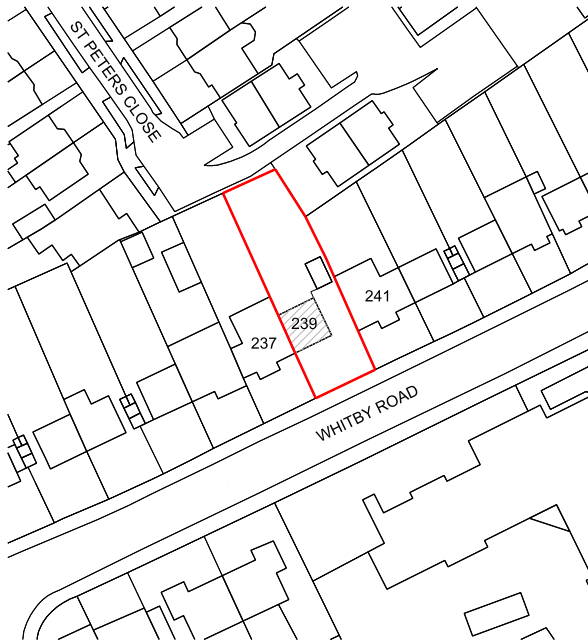

Ordnance Survey, (c) Crown Copyright 2021. All rights reserved. Licence number 100022432

SITE BLOCK PLAN 1:500



SCALE (1:1250)



Revision	Date

Notes:
— DENOTES SITE BOUNDARY
--- BUILDING WITHIN SITE BOUNDARY

THIS DRAWING AND THE INFORMATION CONTAINED HEREIN IS THE PROPERTY OF SH2 CONSULTING LTD AND MAY NOT BE REPRODUCED WITHOUT PERMISSION.
ALL DIMENSIONS, LEVELS, SLOPES, POSITIONS AND LOCATIONS OF PARTICULARS INDICATED ON DRAWINGS ARE TO BE VERIFIED ON-SITE PRIOR TO ENGAGING WORKS. ANY DISCREPANCIES MUST BE REPORTED TO THE DESIGNER SURVEYOR ENGINEER OR RESPONSIBLE PERSONS IMMEDIATELY.

Client MR & MRS SAVANIA		Drawing No. 239WR-001		Scale 1:1250 / 1:500 @A4		Revision -		Date 12.21	
Project 239 WHITBY ROAD, RUISLIP, HA4 9ED		Drawing Title SITE LOCATION PLAN / SITE BLOCK PLAN							