


SCALE

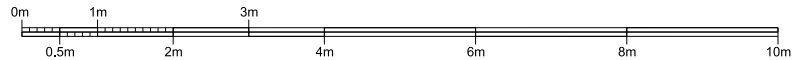


Revision	Date


Notes:
DENOTES NEIGHBOURING PROPERTY
DENOTES EXISTING WALLS

THIS DRAWING AND THE INFORMATION CONTAINED THEREIN IS THE PROPERTY OF SH CONSULTING LTD AND MAY NOT BE REPRODUCED WITHOUT PERMISSION.
ALL DIMENSIONS, LEVELS, SLOPES, POSITIONS AND LOCATIONS OF PARTICULARS INDICATED ON DRAWINGS ARE TO BE VERIFIED ON SITE PRIOR TO ENGAGING WORKS. ANY DISCREPANCIES MUST BE REPORTED TO THE DESIGNER/SUPervisor/ENGINEER OR RESPONSIBLE PERSONS IMMEDIATELY.

Client MR & MRS SAVANIA			
Project 239 WHITBY ROAD, RUISLIP, HA4 9ED			
Drawing title EXISTING ELEVATIONS (B-B / D-D)			
Drawing no. 239WR-004	Scale 1:50@A2 / 1:100@A4	Revision -	Date 12.21

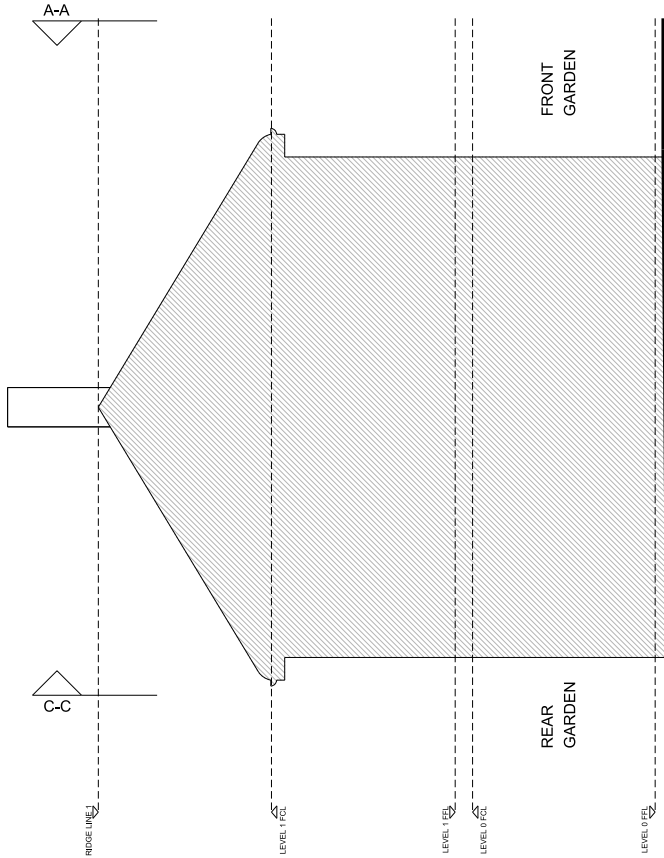

1. EXISTING SIDE ELEVATION (B-B)

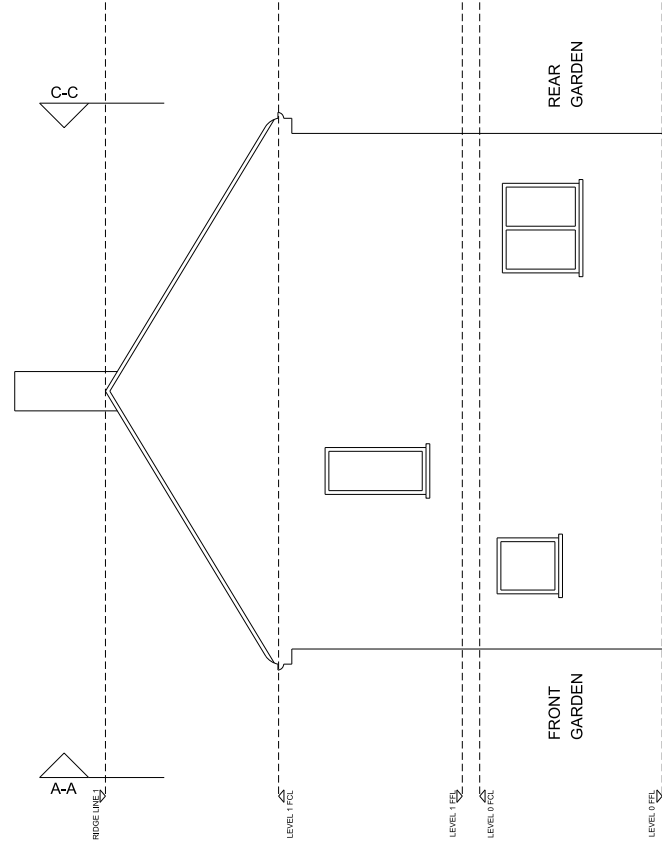

2. EXISTING SIDE ELEVATION (D-D)